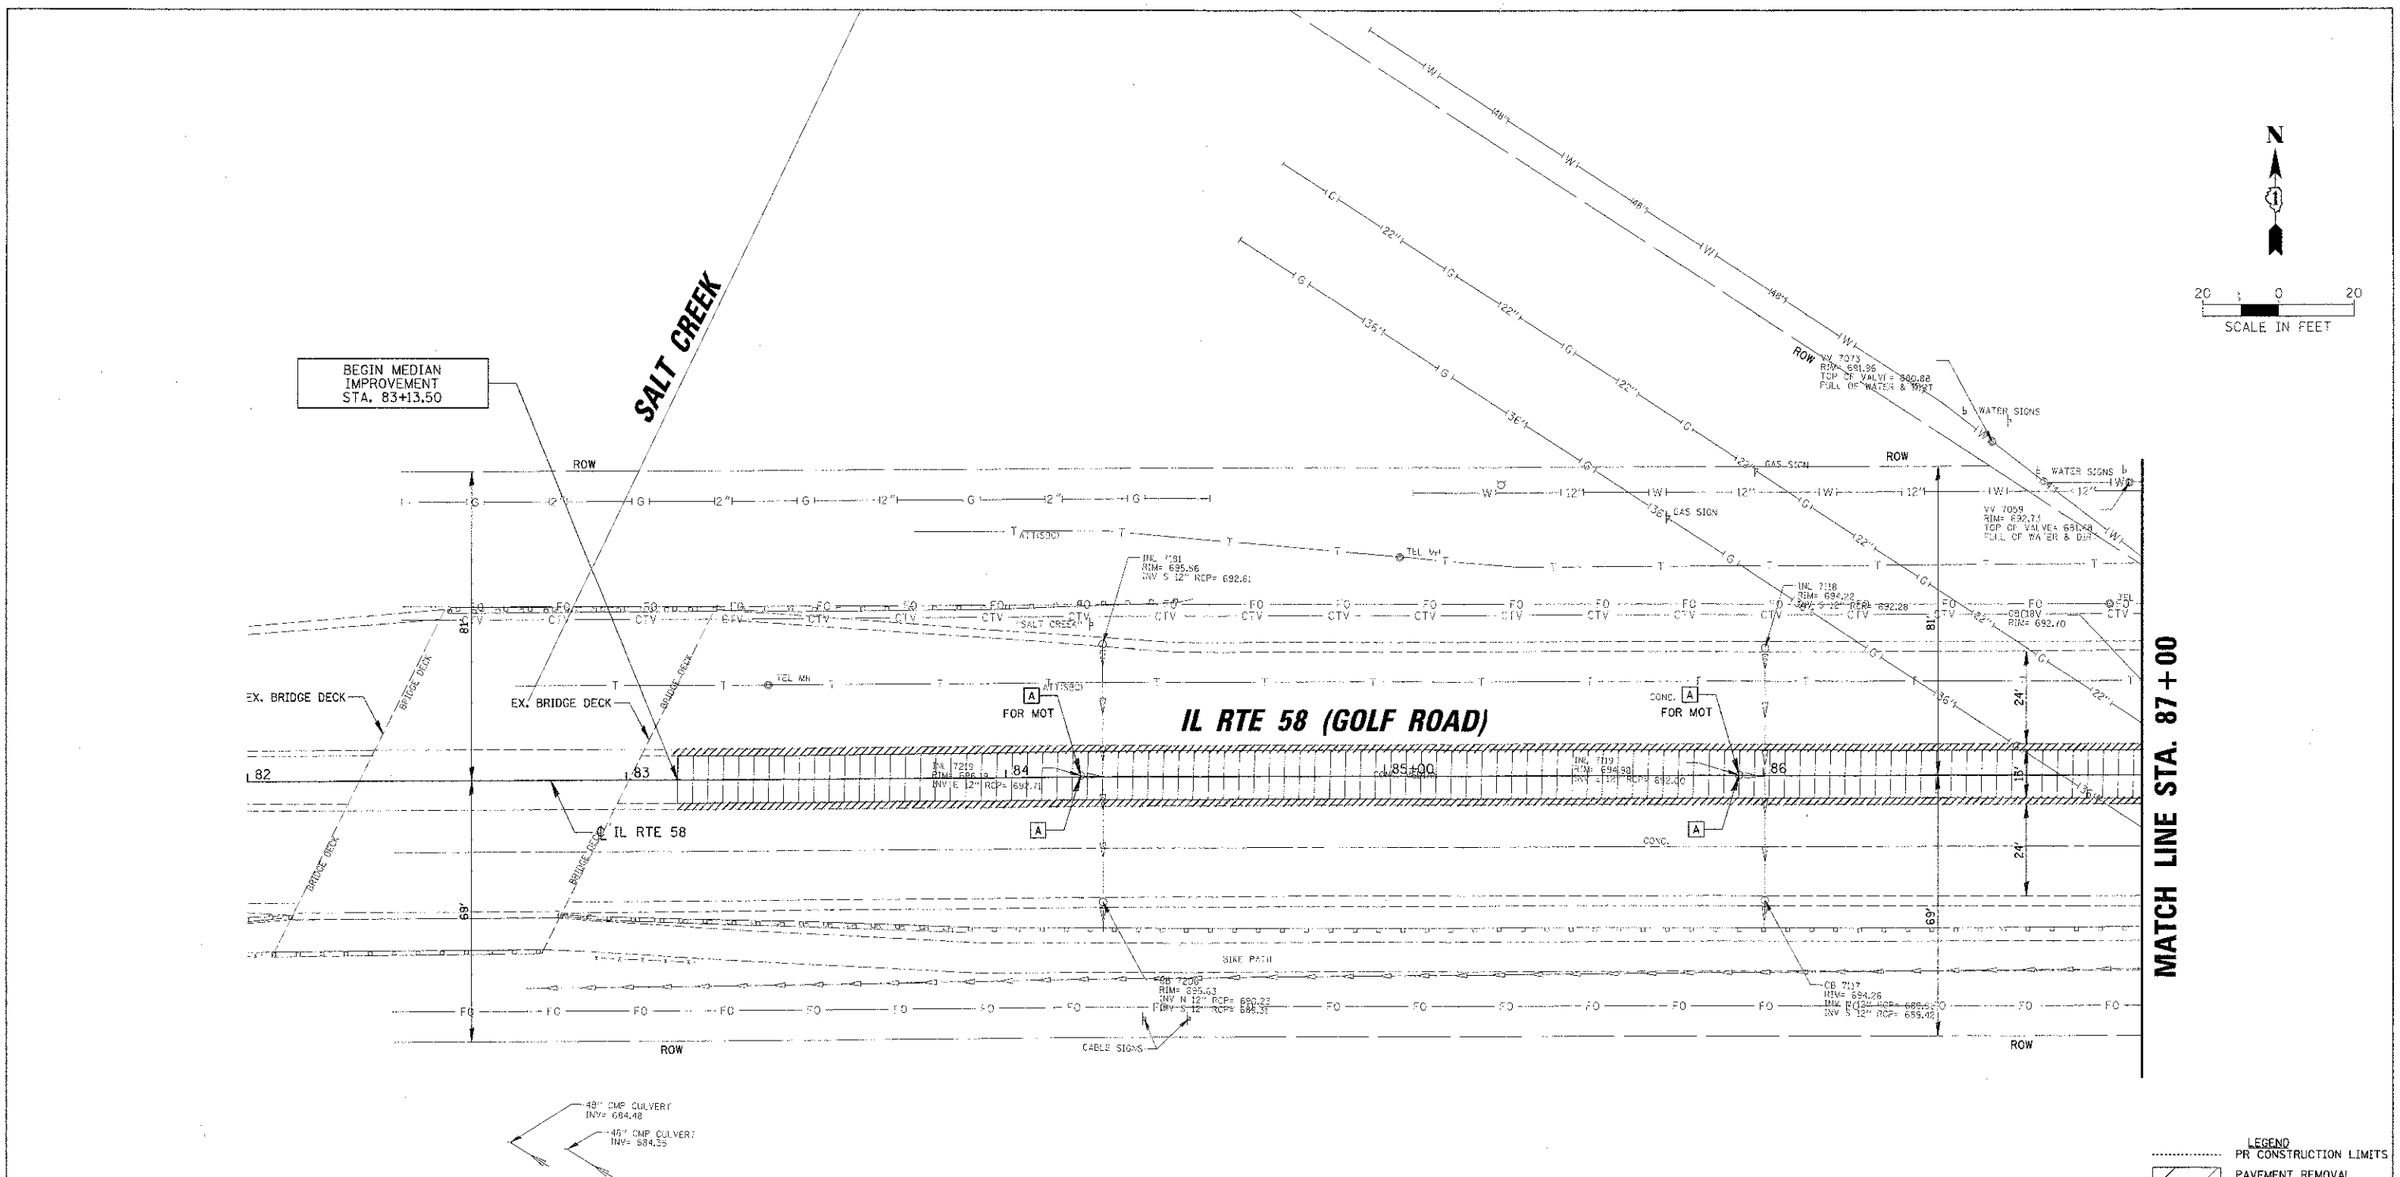

LEGEND

- PR CONSTRUCTION LIMITS
- PAVEMENT REMOVAL
- CURB AND GUTTER OR CURB REMOVAL
- STORM SEWER REMOVAL
- MEDIAN REMOVAL
- MEDIAN SURFACE REMOVAL
- REM — REMOVE
- R — RECONSTRUCT
- A — ADJUST
- DRIVEWAY REMOVAL
- BITUMINOUS BIKE PATH REMOVAL (PAID AS EARTH EXCAVATION)
- CONCRETE SIDEWALK REMOVAL
- ADJBO (UTIL) — ADJUST BY OTHERS (UTILITY TYPE)
- RELBO (UTIL) — RELOCATE BY OTHERS (UTILITY TYPE)
- 12 — TREE REMOVAL OF DIAMETER SHOWN

FILE NAME =	USER NAME = mvordarov	DESIGNED - BLL	REVISED -	STATE OF ILLINOIS DEPARTMENT OF TRANSPORTATION	IL RTE 58 (GOLF ROAD) AND NEW WILKE ROAD IMPROVEMENTS EXISTING CONDITIONS AND REMOVAL PLAN IL RTE 58 (GOLF ROAD)	F.A.P RTE. 0559	SECTION 00-00078-00-CH	COUNTY COOK	TOTAL SHEETS 116 / SHEET NO. 16
		DRAWN - PMM	REVISED -					CONTRACT NO. 83735	
	PLOT SCALE = 20'	CHECKED - JGS	REVISED -						
	PLOT DATE = 8/30/2012	DATE - 8/06/12	REVISED -		SCALE: 20' SHEET NO. 1 OF 9 SHEETS STA. 83+49.63 TO STA. 87+00	FED. ROAD DIST. NO.	ILLINOIS FED. AID PROJECT		