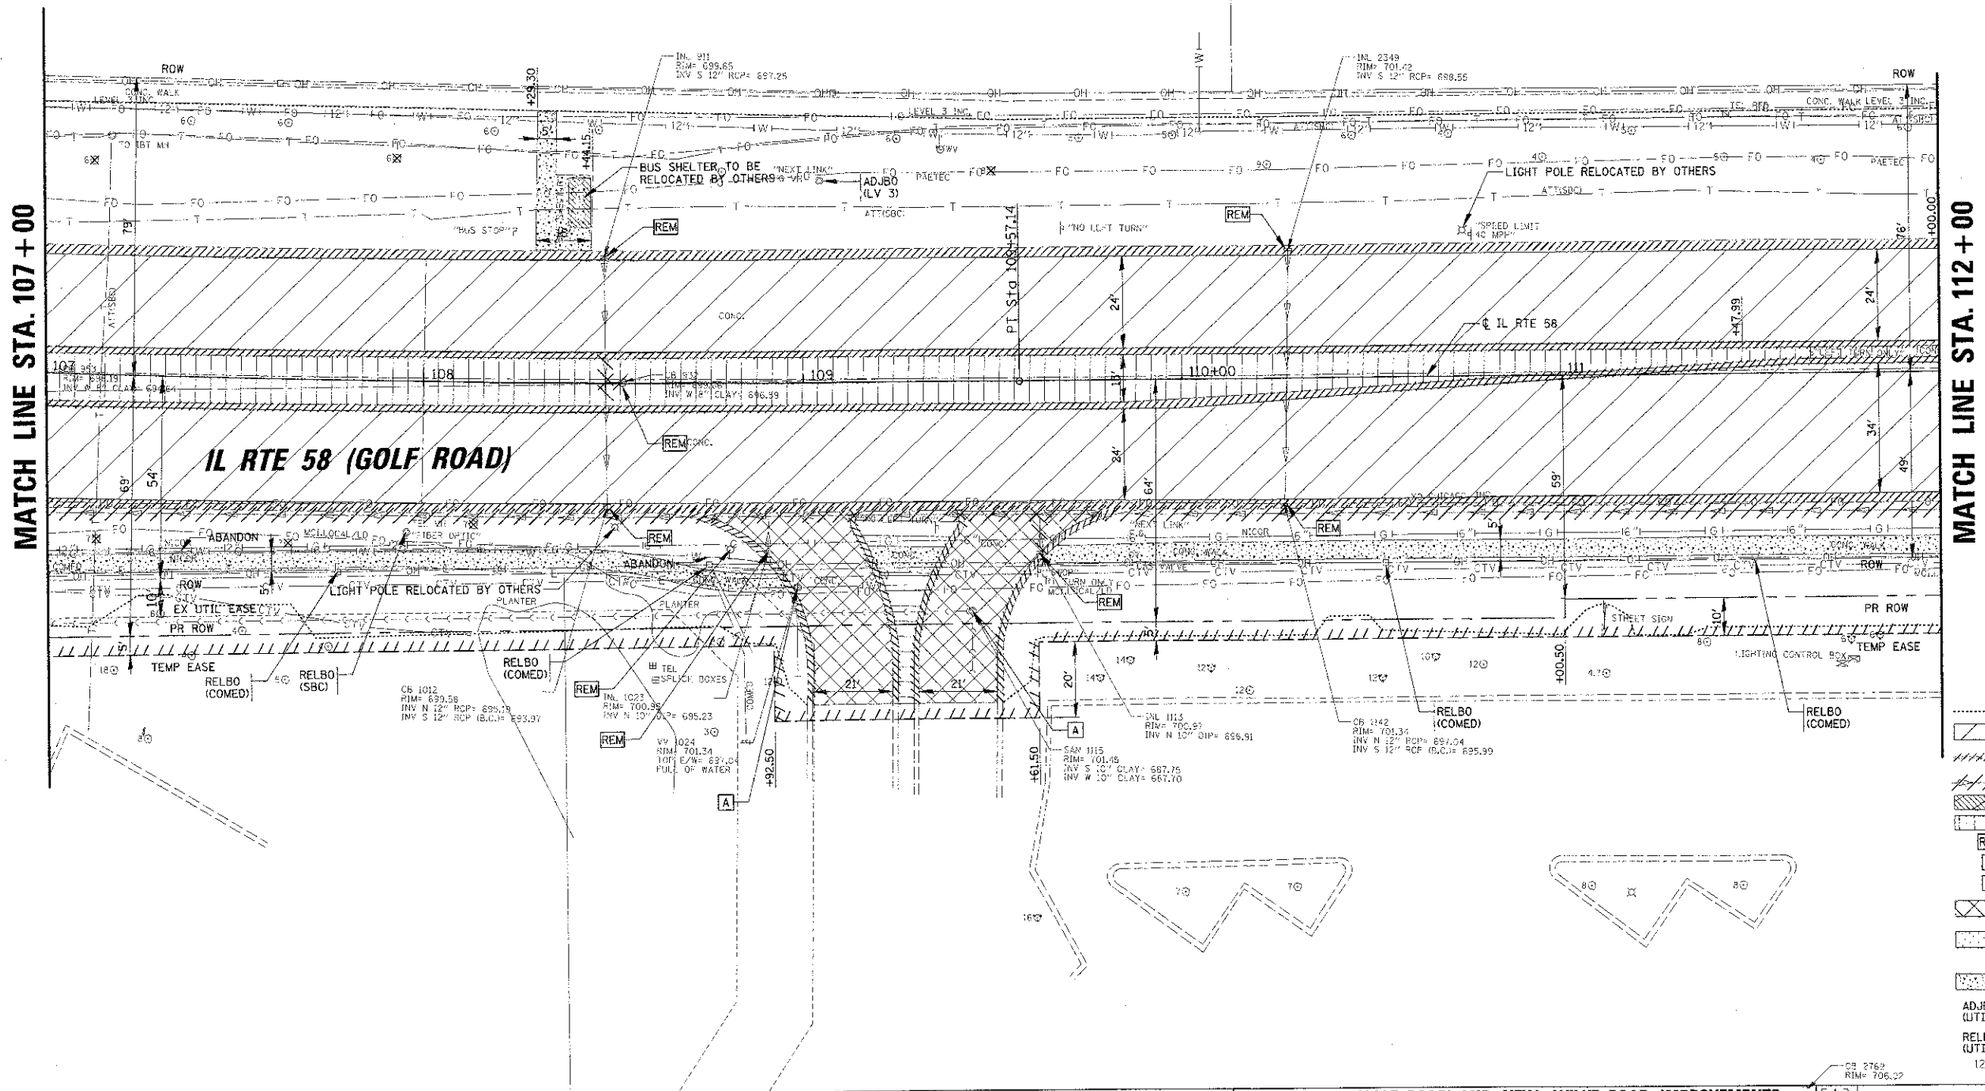

LEGEND

- PR CONSTRUCTION LIMITS
- PAVEMENT REMOVAL
- CURB AND GUTTER OR CURB REMOVAL
- STORM SEWER REMOVAL
- MEDIAN REMOVAL
- MEDIAN SURFACE REMOVAL
- REM — REMOVE
- R — RECONSTRUCT
- A — ADJUST
- DRIVEWAY REMOVAL
- BITUMINOUS BIKE PATH REMOVAL (PAID AS EARTH EXCAVATION)
- CONCRETE SIDEWALK REMOVAL
- ADJBO (UTIL.) — ADJUST BY OTHERS (UTILITY TYPE)
- RELBO (UTIL.) — RELOCATE BY OTHERS (UTILITY TYPE)
- 12 — TREE REMOVAL OF DIAMETER SHOWN

FILE NAME =	USER NAME = mvordear	DESIGNED - BLL	REVISED -
		DRAWN - PMM	REVISED -
	PLOT SCALE = 20'	CHECKED - JGS	REVISED -
	PLOT DATE = 8/30/2012	DATE - 8/06/12	REVISED -

STATE OF ILLINOIS
DEPARTMENT OF TRANSPORTATION

IL RTE 58 (GOLF ROAD) AND NEW WILKE ROAD IMPROVEMENTS
EXISTING CONDITIONS AND REMOVAL PLAN
IL RTE 58 (GOLF ROAD)

SCALE: 20' | SHEET NO. 6 OF 9 SHEETS | STA. 107+00 TO STA. 112+00

F.A.P RTE.	SECTION	COUNTY	TOTAL SHEETS	SHEET NO.
0559	00-00078-00-CH	COOK	116	21
		CONTRACT NO. 83735		

FED. ROAD DIST. NO. | ILLINOIS | FED. AID PROJECT