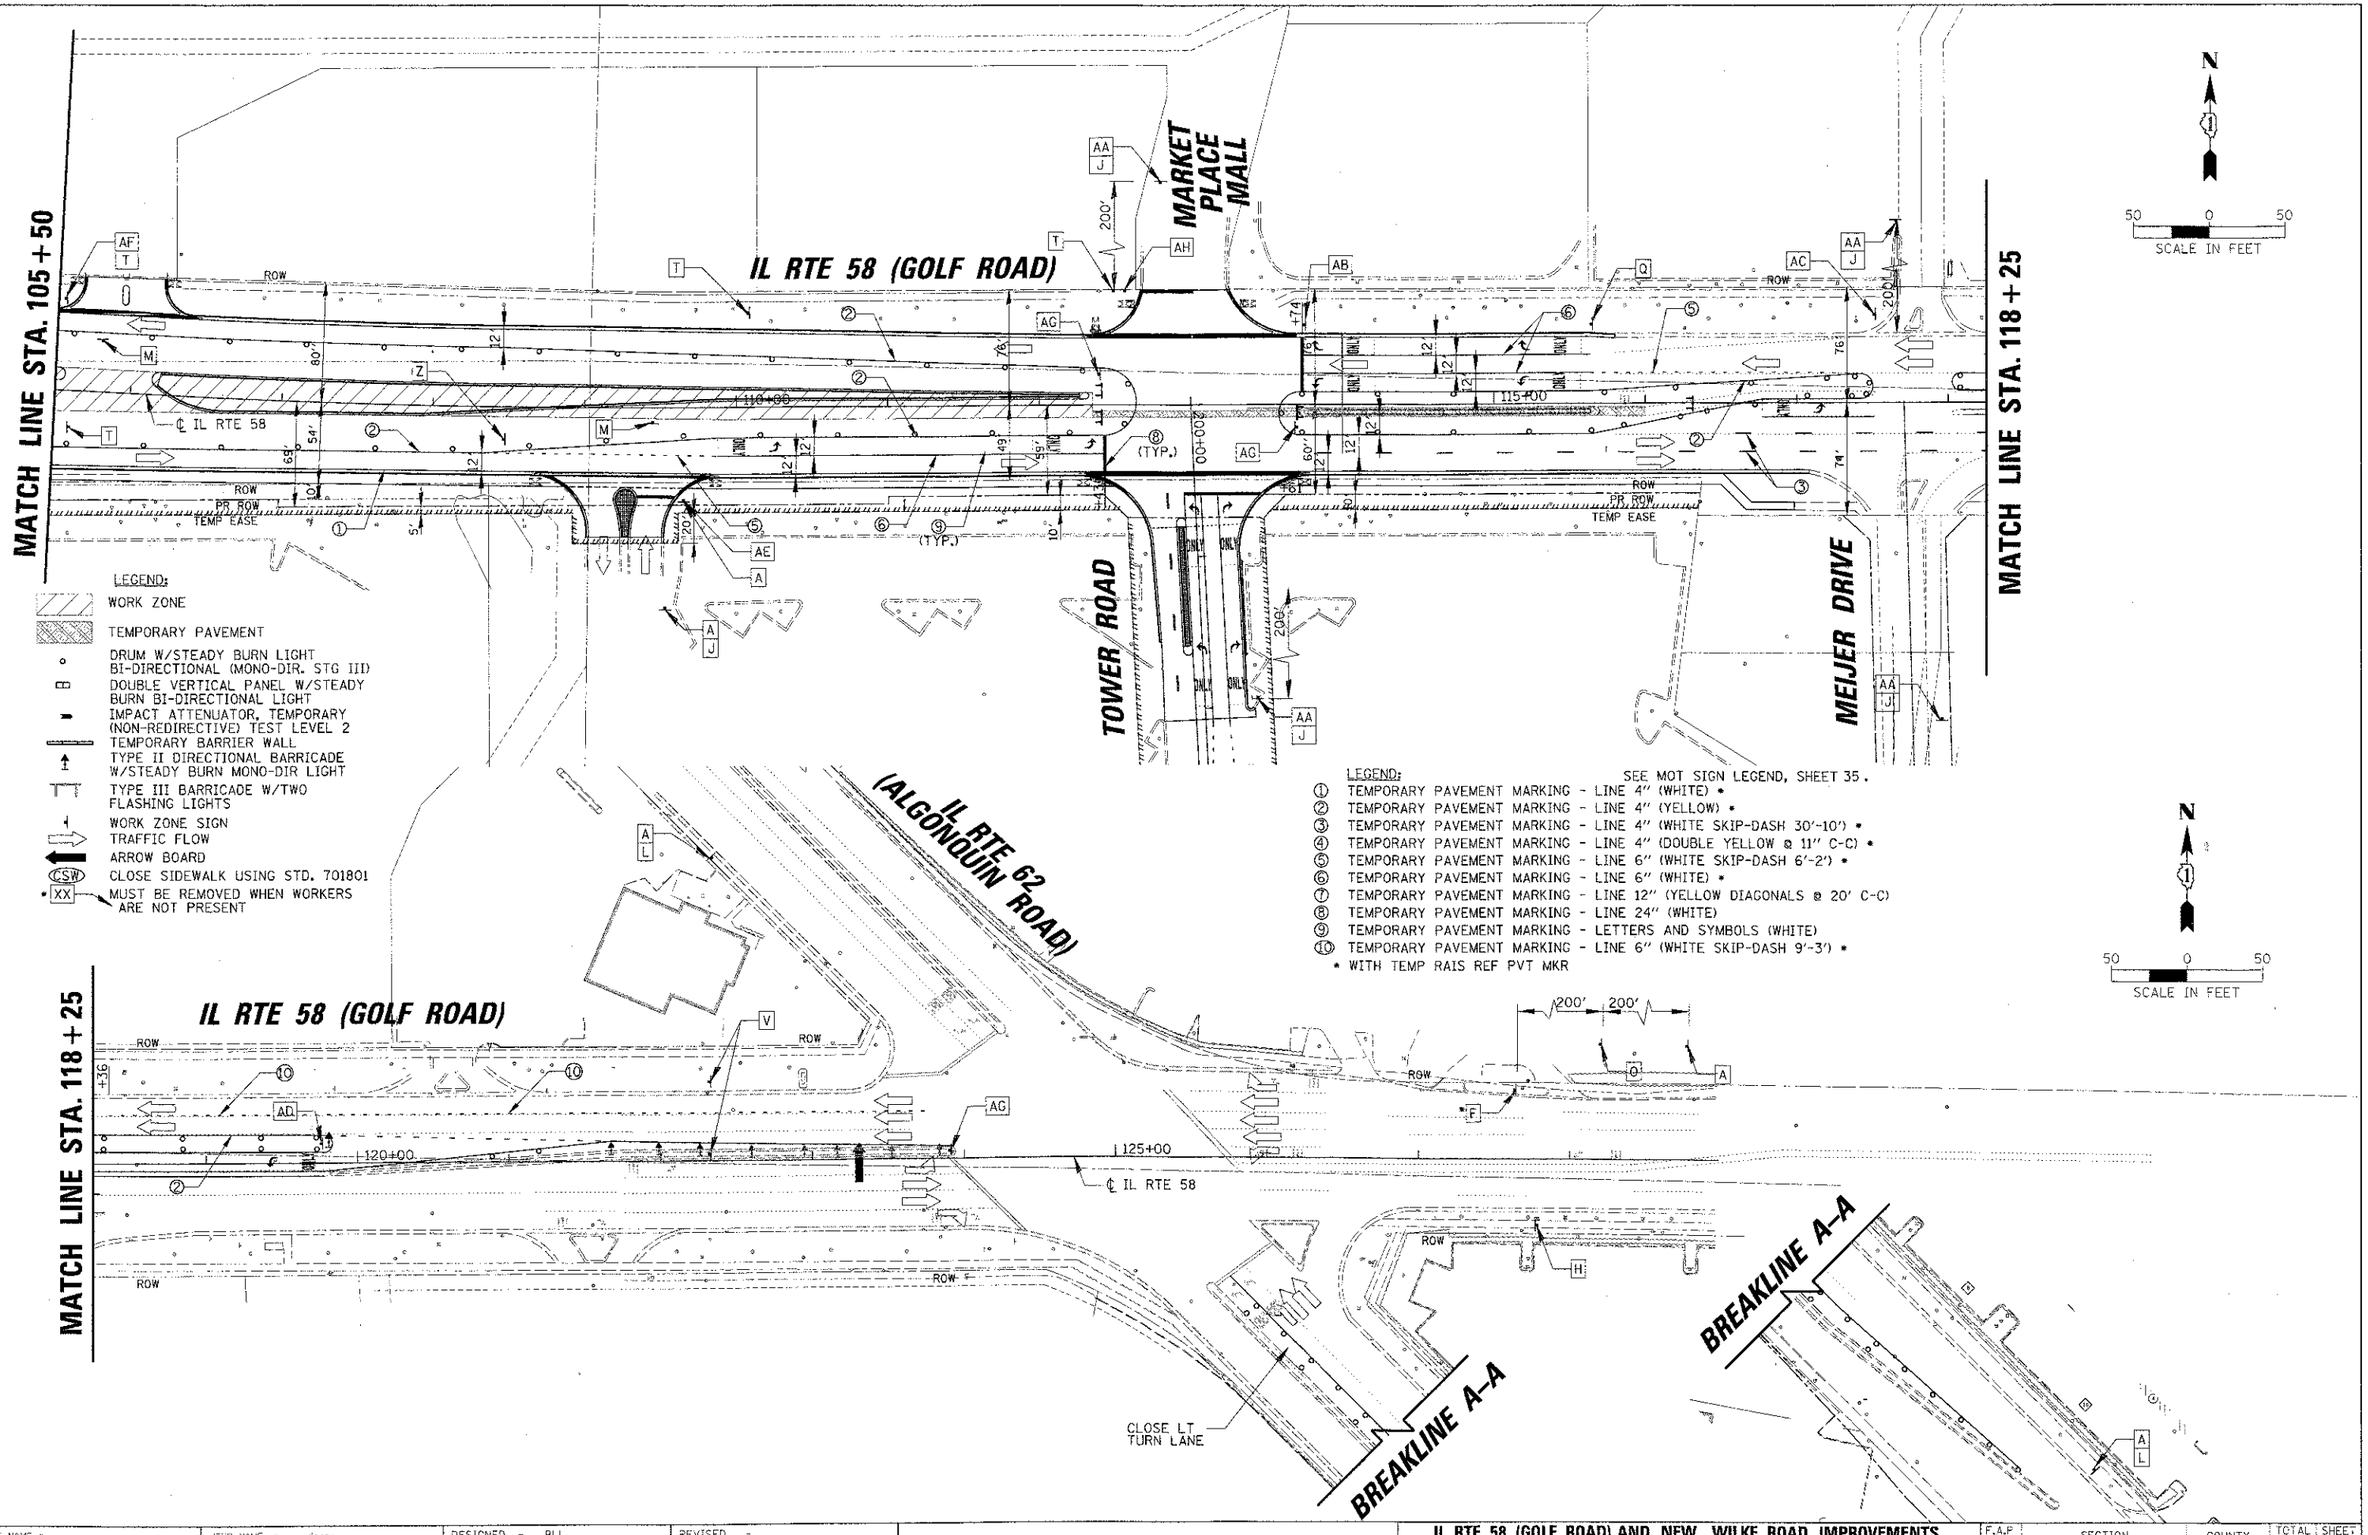

LEGEND:

- WORK ZONE
- TEMPORARY PAVEMENT
- DRUM W/STEADY BURN LIGHT BI-DIRECTIONAL (MONO-DIR. STG III)
- DOUBLE VERTICAL PANEL W/STEADY BURN BI-DIRECTIONAL LIGHT
- IMPACT ATTENUATOR, TEMPORARY (NON-REDIRECTIVE) TEST LEVEL 2
- TEMPORARY BARRIER WALL
- TYPE II DIRECTIONAL BARRICADE W/STEADY BURN MONO-DIR LIGHT
- TYPE III BARRICADE W/TWO FLASHING LIGHTS
- WORK ZONE SIGN
- TRAFFIC FLOW
- ARROW BOARD
- CSW — CLOSE SIDEWALK USING STD. 701801
- * XX — MUST BE REMOVED WHEN WORKERS ARE NOT PRESENT

SEE MOT SIGN LEGEND, SHEET 35.

LEGEND:

① TEMPORARY PAVEMENT MARKING - LINE 4" (WHITE) *
② TEMPORARY PAVEMENT MARKING - LINE 4" (YELLOW) *
③ TEMPORARY PAVEMENT MARKING - LINE 4" (WHITE SKIP-DASH 30'-10') *
④ TEMPORARY PAVEMENT MARKING - LINE 4" (DOUBLE YELLOW @ 11" C-C) *
⑤ TEMPORARY PAVEMENT MARKING - LINE 6" (WHITE SKIP-DASH 6'-2') *
⑥ TEMPORARY PAVEMENT MARKING - LINE 6" (WHITE) *
⑦ TEMPORARY PAVEMENT MARKING - LINE 12" (YELLOW DIAGONALS @ 20' C-C)
⑧ TEMPORARY PAVEMENT MARKING - LINE 24" (WHITE)
⑨ TEMPORARY PAVEMENT MARKING - LETTERS AND SYMBOLS (WHITE)
⑩ TEMPORARY PAVEMENT MARKING - LINE 6" (WHITE SKIP-DASH 9'-3') *

* WITH TEMP RAIS REF PVT MKR

FILE NAME =	USER NAME = mvo-dancer	DESIGNED - BLL	REVISED -
		DRAWN - PMM	REVISED -
	PLOT SCALE = 50'	CHECKED - JGS	REVISED -
	PLOT DATE = 10/4/2012	DATE - 8/06/12	REVISED -

STATE OF ILLINOIS
DEPARTMENT OF TRANSPORTATION

IL RTE 58 (GOLF ROAD) AND NEW WILKE ROAD IMPROVEMENTS
SUGGESTED MAINTENANCE OF TRAFFIC – STAGE III
IL RTE 58 (GOLF ROAD)

SCALE: 50' | SHEET NO. 2 OF 2 SHEETS | STA. 105+50 TO STA. 128+00

F.A.P. RTE.	SECTION	COUNTY	TOTAL SHEETS	SHEET NO.
0559	00-00078-00-CH	COOK	116	45

CONTRACT NO. 83735

FED. ROAD DIST. NO. | ILLINOIS FED. AID PROJECT