F.A.U. RTE.	SECTION	COUNTY	TOTAL SHEETS	SHEET NO.
N/A	10-00040-00-SW	KENDALL	12	11
CONTRACT NO. 87459				

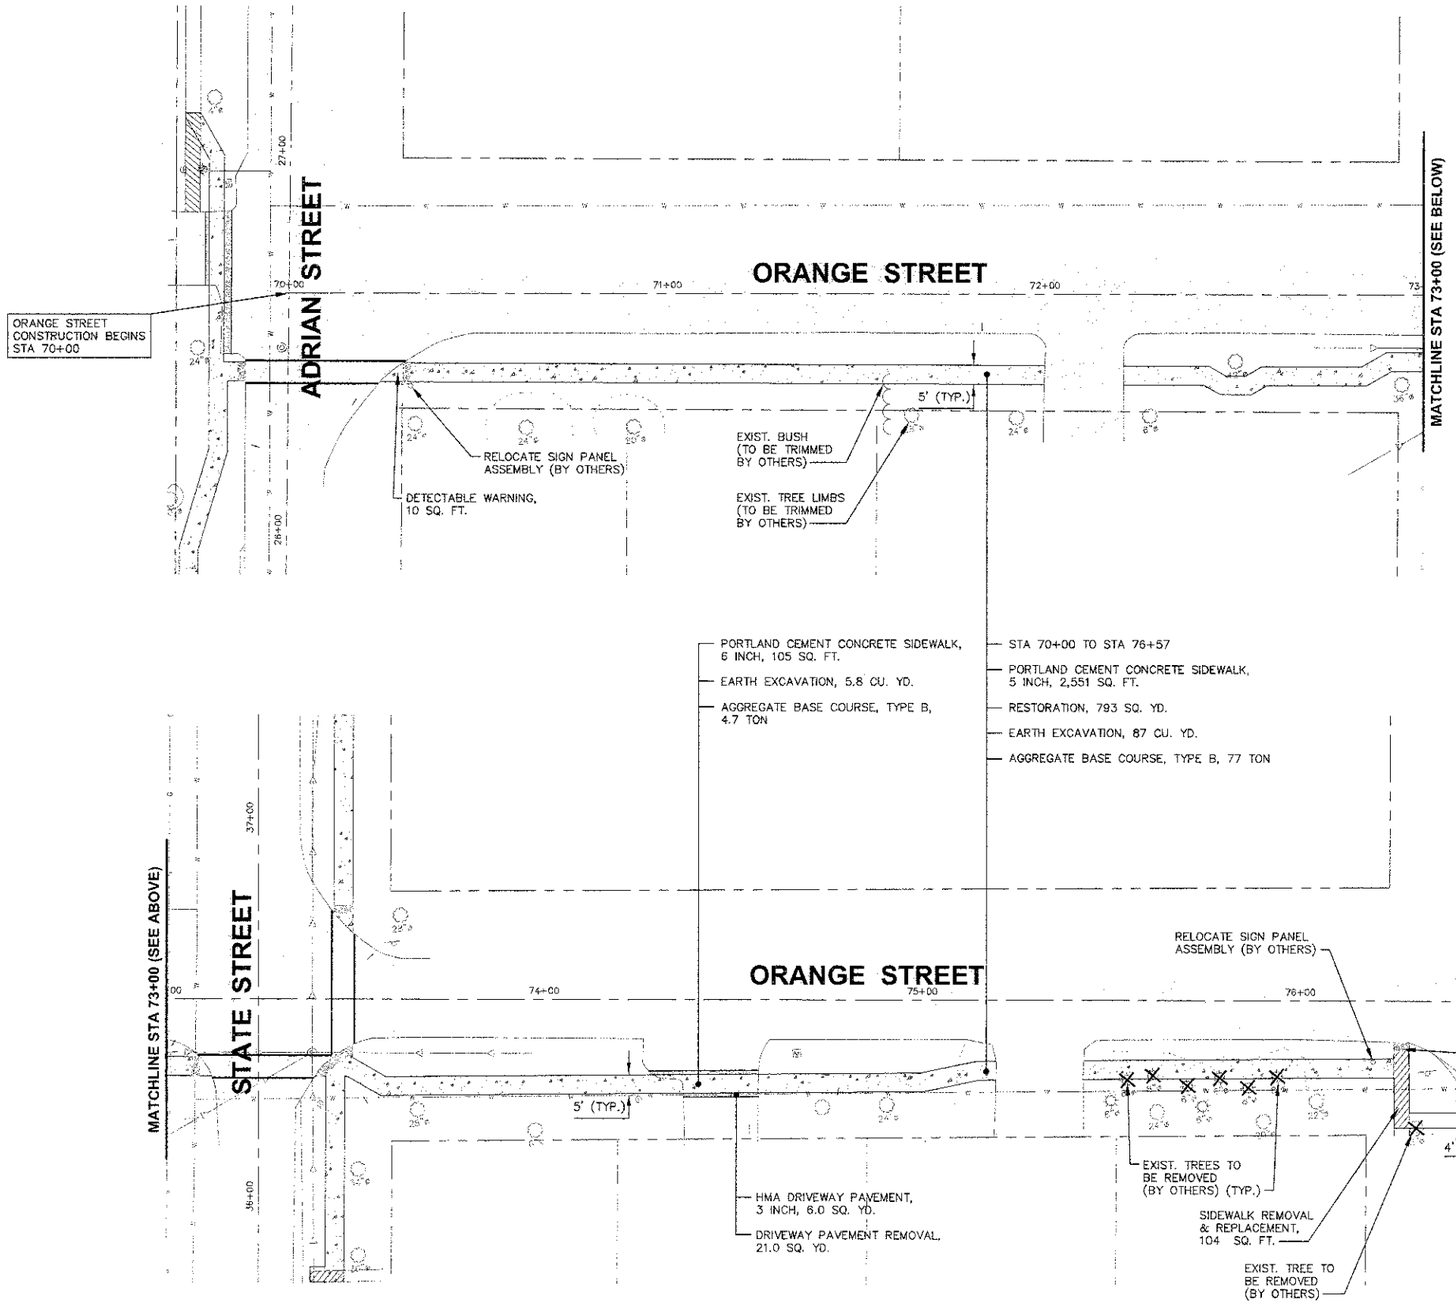

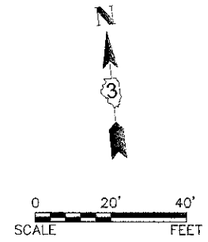

COPYRIGHT © 2012 ENGINEERING ENTERPRISES, INC.

Engineering Enterprises, Inc.
CONSULTING ENGINEERS
52 Wheeler Road
Sugar Grove, Illinois 60554
630.466.6700 / www.eeiweb.com

UNITED CITY OF YORKVILLE
800 GAME FARM ROAD
YORKVILLE, IL 60560

NO.	DATE	REVISIONS
1	7/31/12	REVISED PER IDOT COMMENTS

SAFE ROUTES TO SCHOOL
UNITED CITY OF YORKVILLE
KENDALL COUNTY, ILLINOIS

ORANGE STREET
STA 70+00 TO STA 76+57

DATE: JUNE 2012
PROJECT NO: Y01114
FILE: Y01114-PLAN
SHEET 11 OF 12

Plotted: July 31, 2012 @ 3:30 PM By: Larry Nolan — Tab: 11 Orange St 22x34

Path: H:\SDSPROJ\Y01114-CSD\DWG\DWG FINAL ENG\Y01114-PLAN