FIBER OPTIC INTERCONNECT
FAP 729 (MAIN ST.)

IOWA ST. TO OREGON ST.

1:250

0 2.5 5 7.5 10 12.5 25

CABLE & CONDUIT LAYOUT

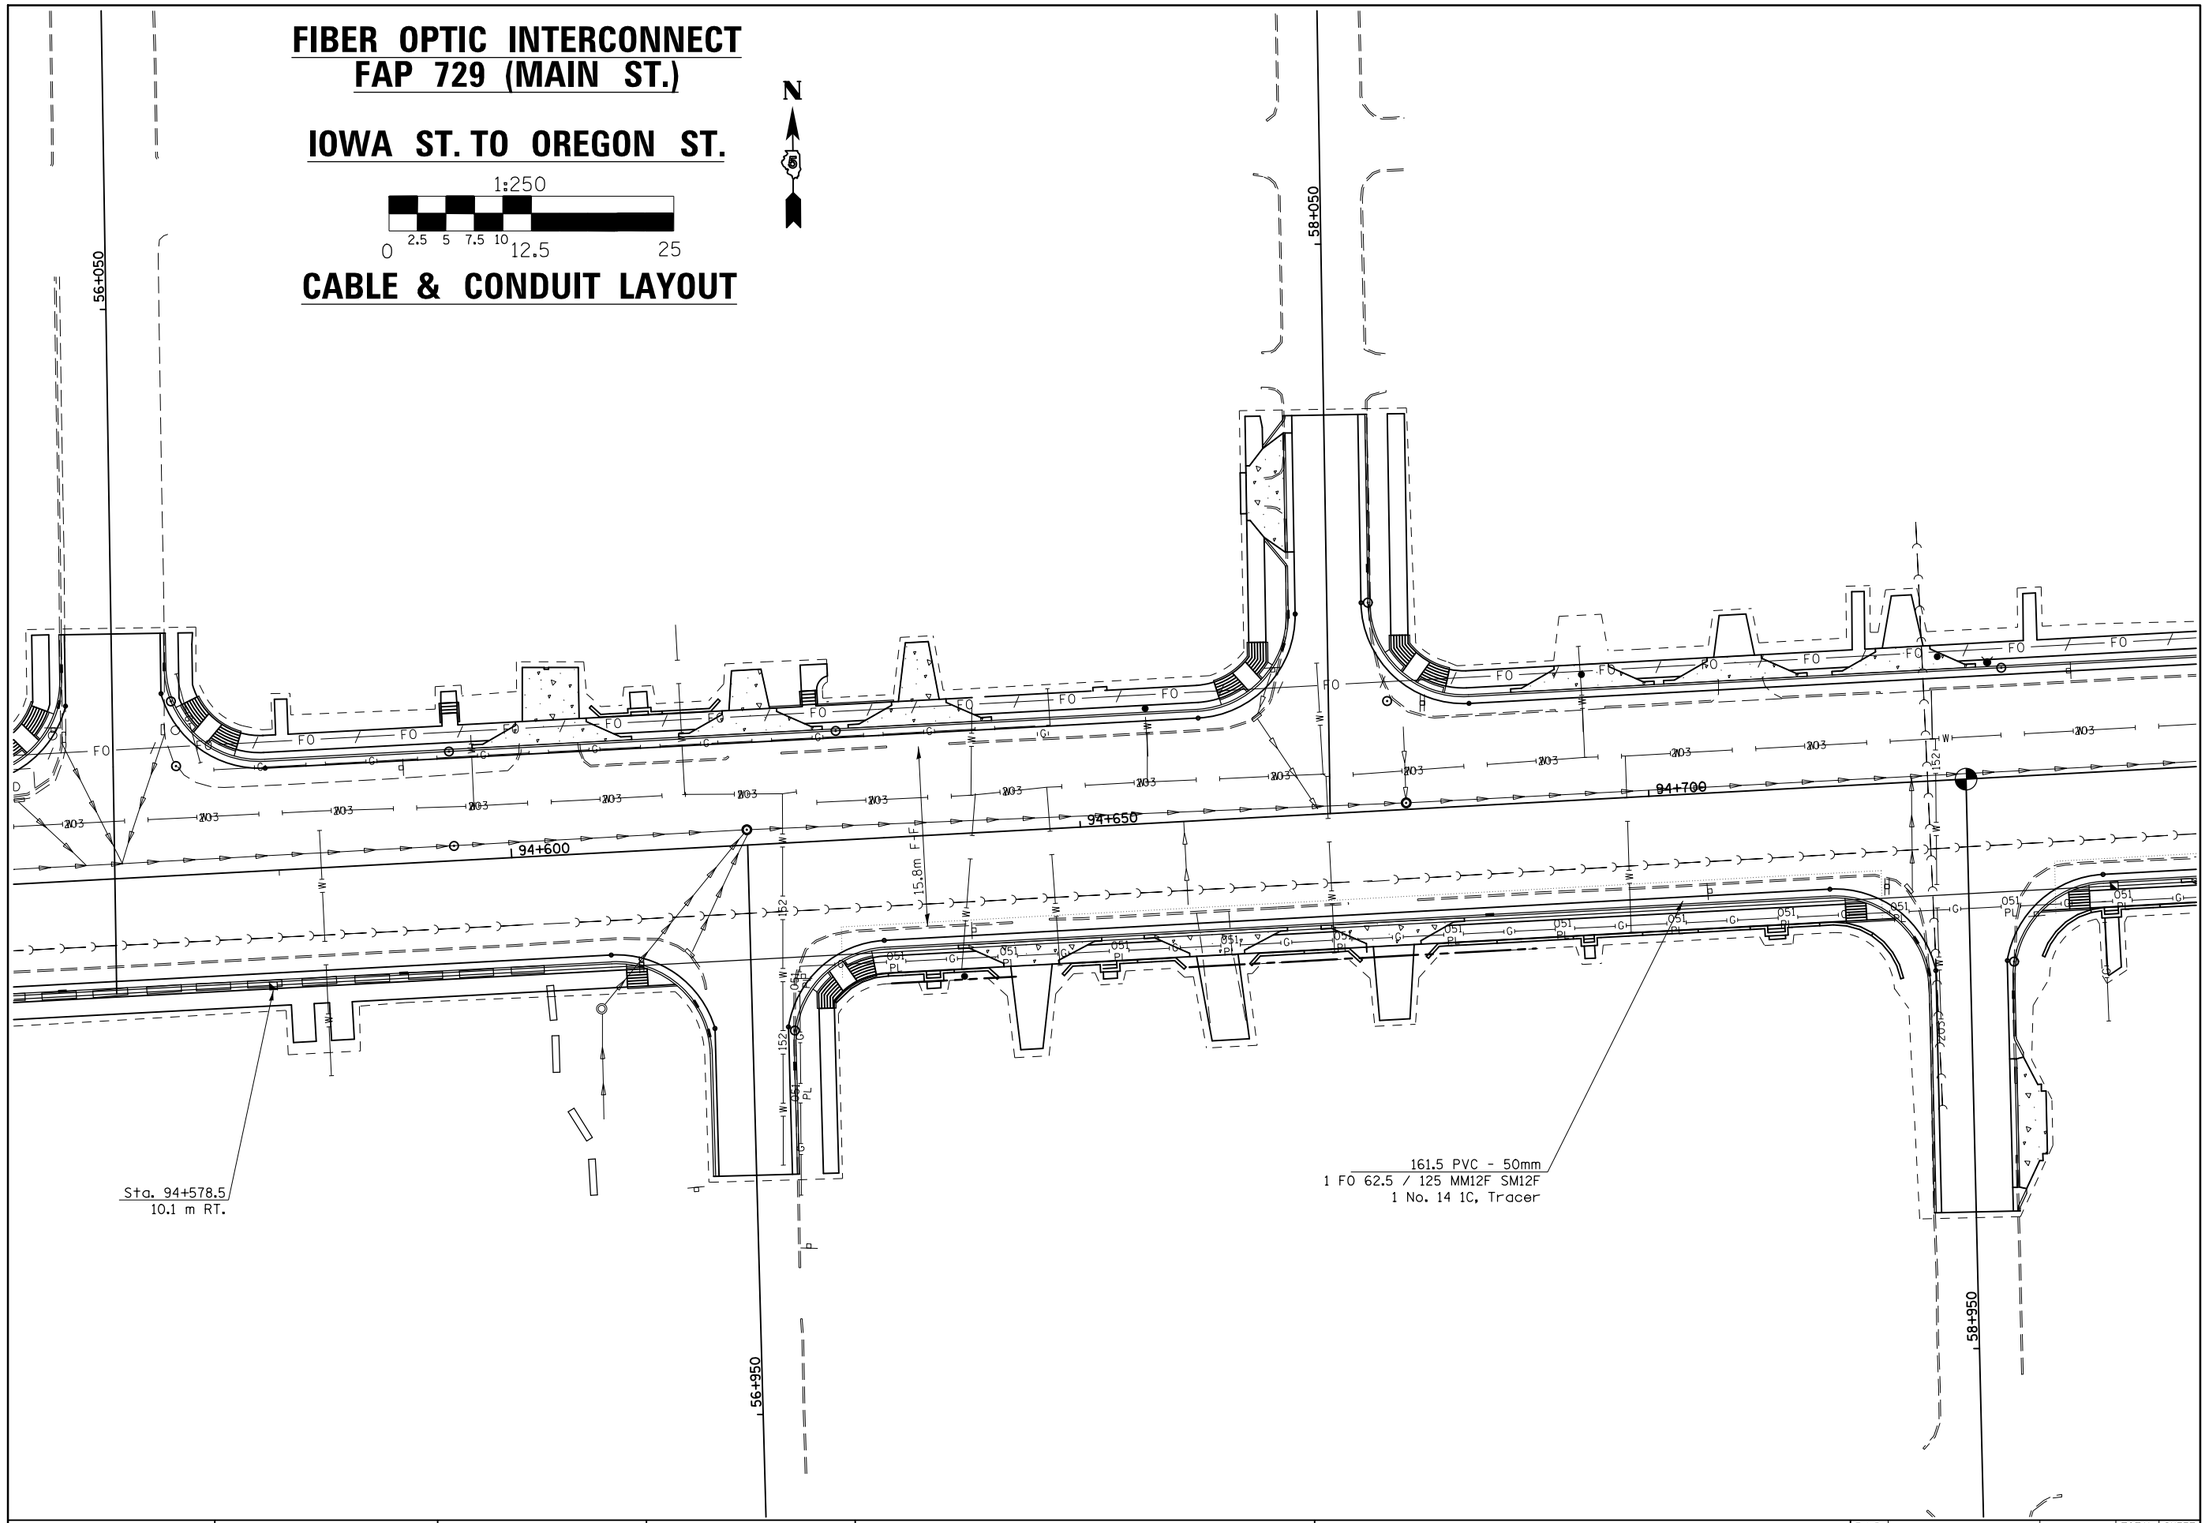

FILE NAME = c:\pw_work\pwidot\cearlockjd\d026909\sigsheets.dgn	USER NAME = cearlockjd	DESIGNED -	REVISED -
		DRAWN -	REVISED -
	PLOT SCALE = 13.3000 m / in.	CHECKED -	REVISED -
$MODELNAME$	PLOT DATE = 8/17/2012	DATE -	REVISED -

STATE OF ILLINOIS
DEPARTMENT OF TRANSPORTATION

FIBER OPTIC INTERCONNECT DETAILS

SCALE: | SHEET OF SHEETS | STA. TO STA.

F.A.P. RTE.	SECTION	COUNTY	TOTAL SHEETS	SHEET NO.
729	36(W,RS-1) & 34Z-2(W,RS)	VERMILION	298	131

CONTRACT NO. 90939

ILLINOIS FED. AID PROJECT