BLANK, WESSELINK, COOK & ASSOCIATES ENGINEERS - CONSULTANTS DECATUR, ILLINOIS DESIGN FIRM NO. 184000894

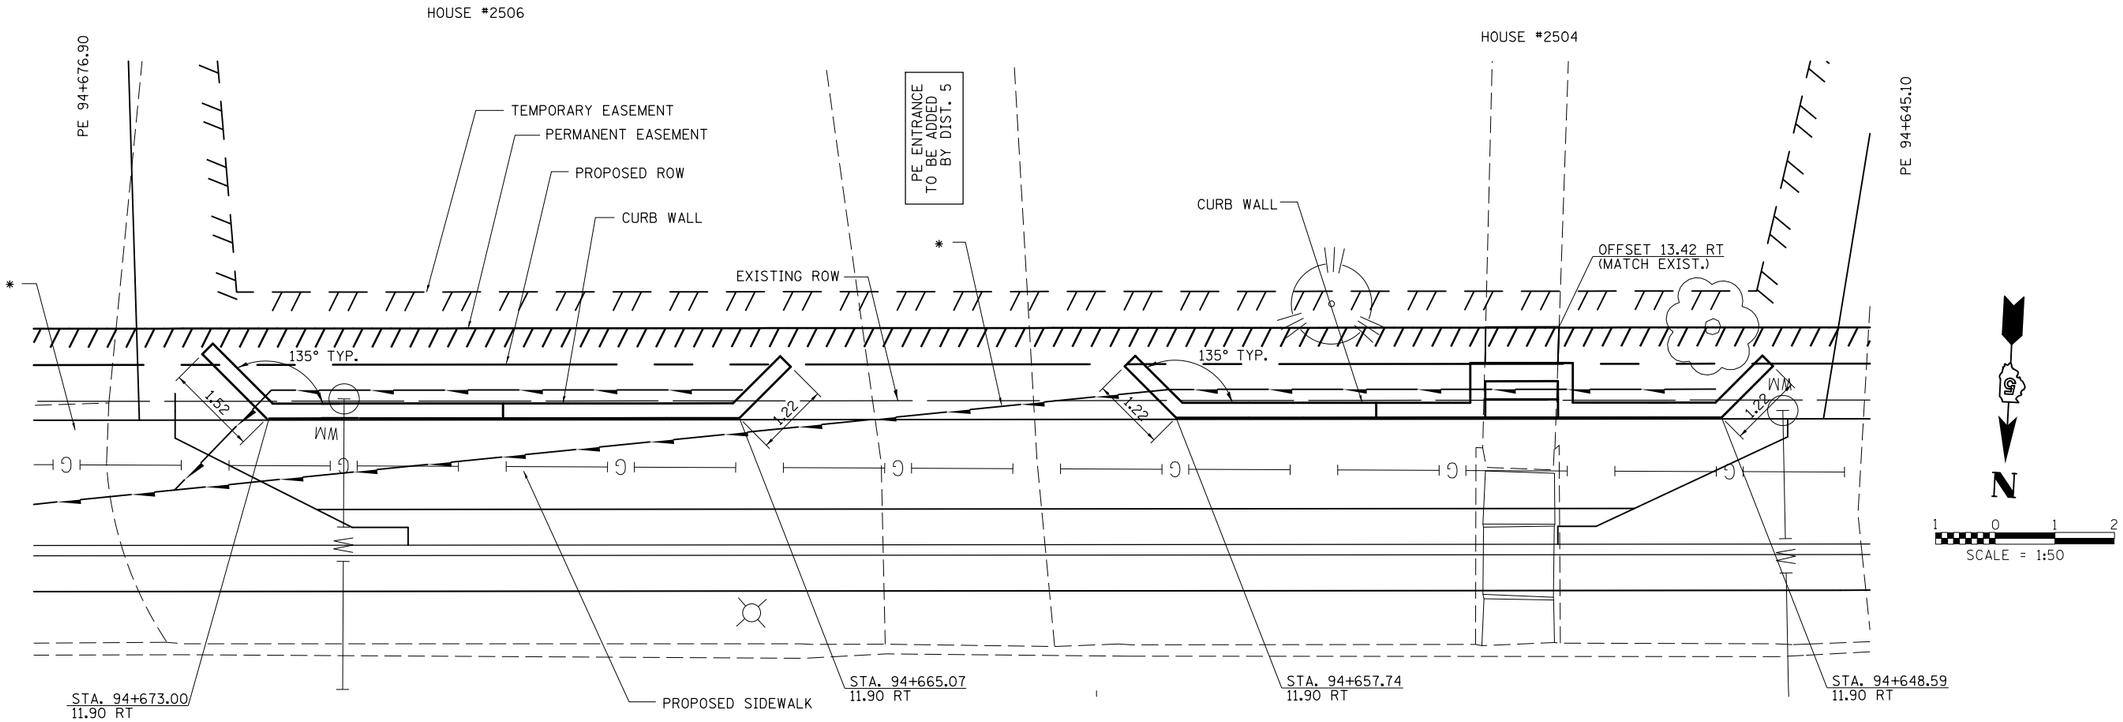

WALL 3B PLAN

WALL 3A PLAN

* CONNECT 150 mm PIPE UNDERDRAIN (SPECIAL) TO PROPOSED INLET #88 AT STA. 94+685.49, 6 m RT

* CONNECT 150 mm PIPE UNDERDRAIN (SPECIAL) TO PROPOSED INLET #88 AT STA. 94+685.49, 9.6 m RT

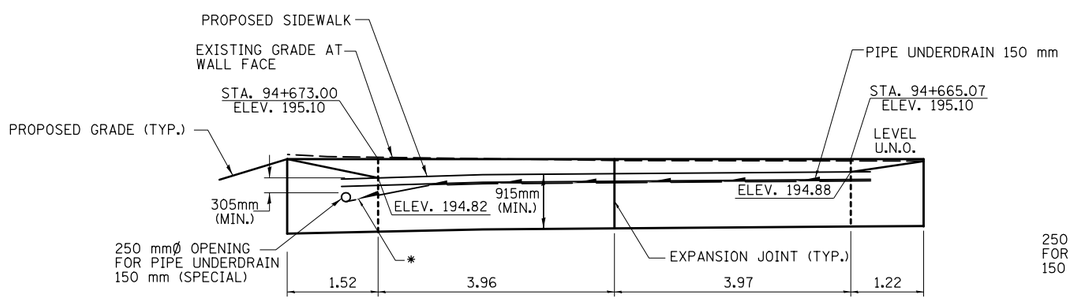

WALL 3B ELEVATION

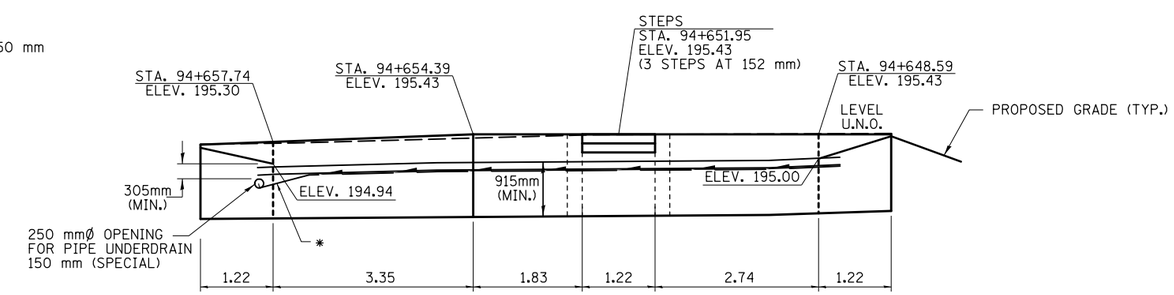

WALL 3A ELEVATION

SIDEWALK ELEVATION TABLE

STATION	ELEVATION
94+645	195.02
94+650	194.99
94+655	194.96
94+660	194.92
94+665	194.88
94+670	194.85
94+675	194.80

(PROPOSED OUTSIDE EDGE OF SIDEWALK ELEVATIONS)

NOTES:
1. SEE SHEET 2 FOR WALL, STEP, AND EXPANSION JOINT DETAILS
2. ALL DIMENSIONS ARE IN METERS (m) EXCEPT AS NOTED.
3. U.N.O. = UNLESS NOTED OTHERWISE

FILE NAME = c:\pw_work\pwidot\cearlockjd\d0313241\D590939RetainWallDetails.dgn	USER NAME = cearlockjd	DESIGNED -	REVISED -	STATE OF ILLINOIS DEPARTMENT OF TRANSPORTATION	WALL 3 PLAN AND ELEVATION	F.A.P. RTE.	SECTION	COUNTY	TOTAL SHEETS / SHEET NO.
		DRAWN -	REVISED -			729	36(W,RS-1) & 34Z-2(W,RS)	VERMILION	298 / 138
	PLOT SCALE = 2.54 m / in.	CHECKED -	REVISED -					CONTRACT NO. 90939	
	PLOT DATE = 8/17/2012	DATE -	REVISED -		SCALE: 1:50 / SHEET NO. 5 OF 19 SHEETS / STA. / TO STA.		ILLINOIS	FED. AID PROJECT	