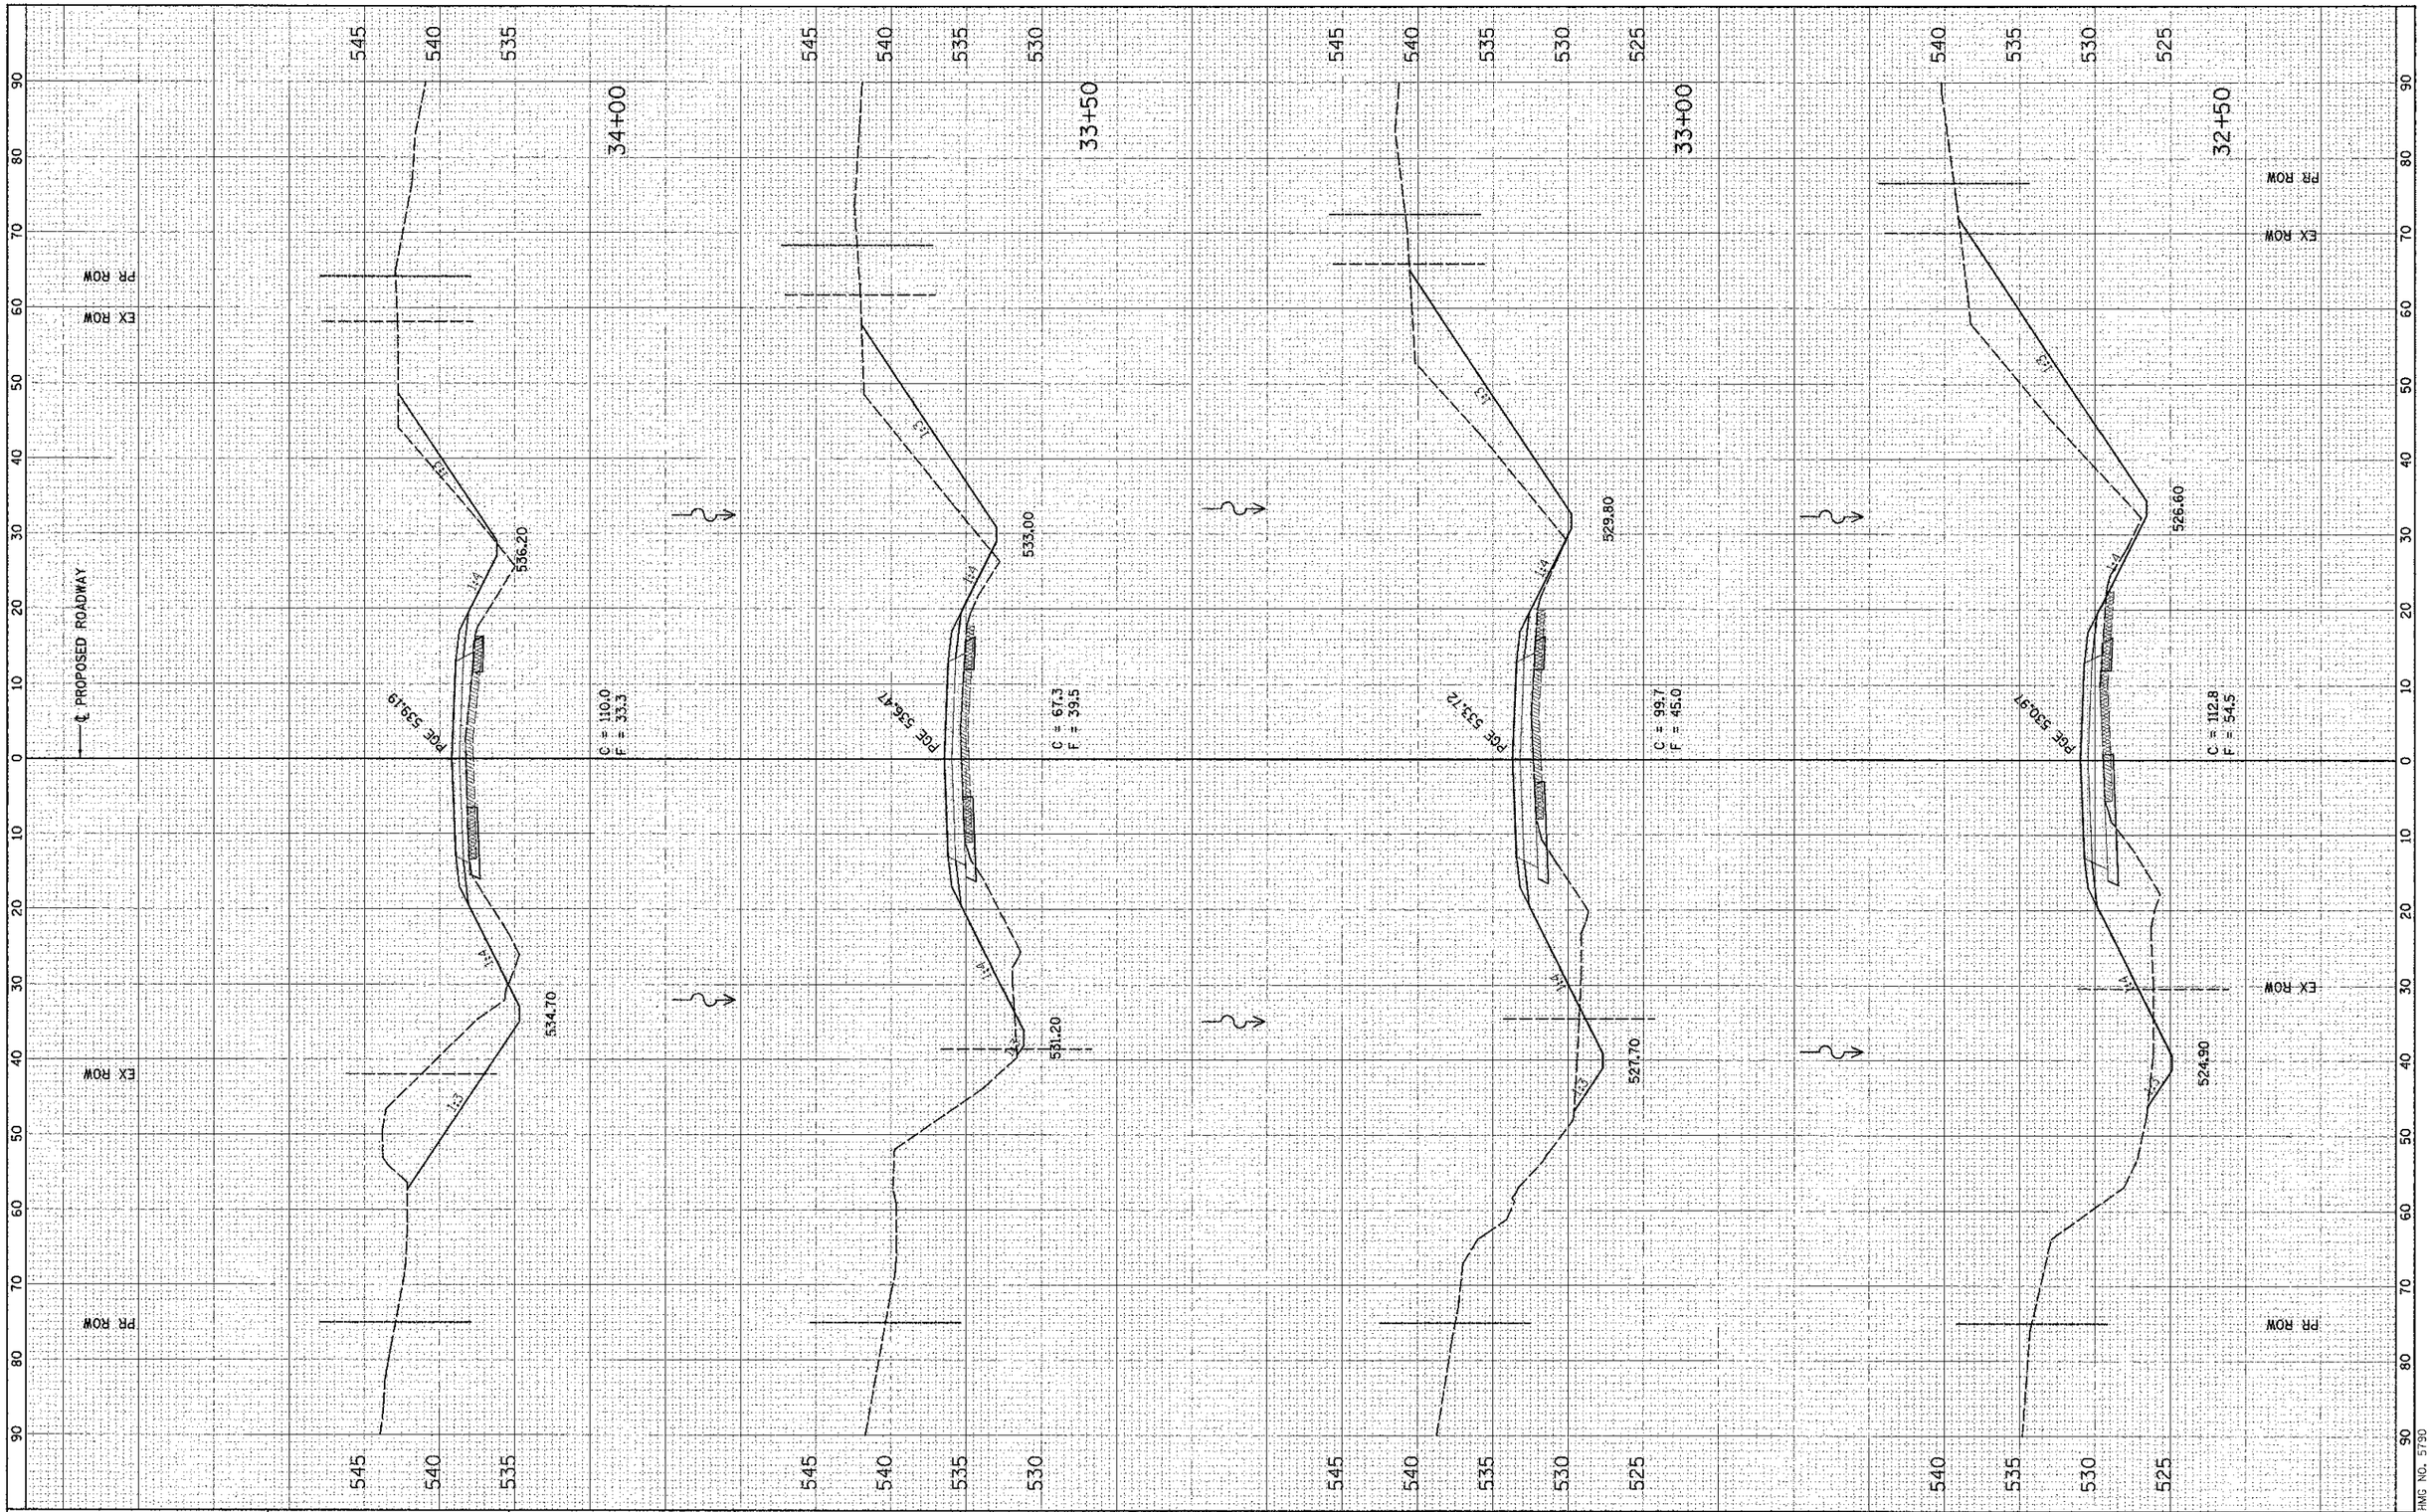

FILE NAME = H:\5790\C_27-41_XS_5790.dgn	USER NAME = USERDESCR	DESIGNED -	REVISED -
		DRAWN -	REVISED -
	PLOT SCALE = 10.0000 ' / IN.	CHECKED -	REVISED -
	PLOT DATE = 9/28/2012	DATE -	REVISED -

STATE OF ILLINOIS
DEPARTMENT OF TRANSPORTATION

CROSS SECTIONS
EXISTING & PROPOSED ROADWAY

SCALE: | SHEET NO. 9 OF 15 SHEETS | STA. 32+50.00 TO STA. 34+00.00

F.A.S. RTE.	SECTION	COUNTY	TOTAL SHEETS	SHEET NO.
779	07-00085-00-BR	BOND	41	35

CONTRACT NO. 97508

ILLINOIS FED. AID PROJECT

HMG NO. 5790