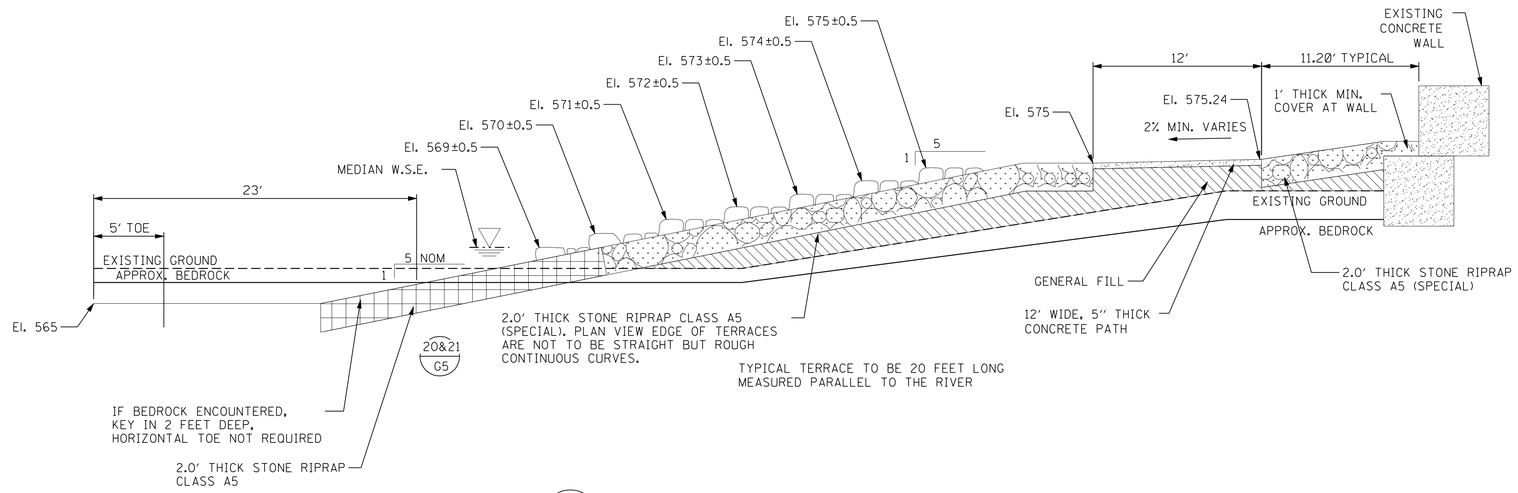

F / E1 LOWER LANDING AND PARK PATH

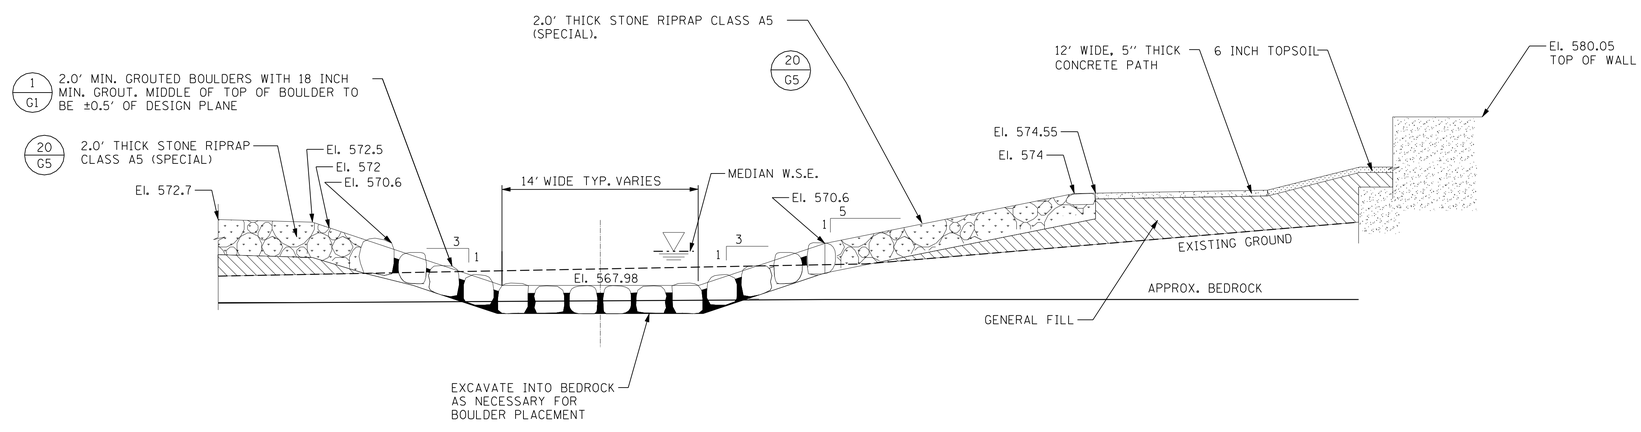

G / E1 TYPICAL MODERATE WATERWAY SECTION OF LOWER DUAL

FR-423

Designed By JPR Checked By TKL
Drawn By JPR Checked By TKL

liientk 10/09/2007 4:43:22 PM S:\DOCUMENT\02348801\CIVIL\DGN\DET00RBQ.DGN

TENG

TENG & ASSOCIATES, INC.
ENGINEERS/ARCHITECTS/PLANNERS
905 N. MICHIGAN AVE. CHICAGO, IL 60601
TELEPHONE: 312/616-0000

LOWER MAIN WATERWAY DETAIL SECTIONS I