CROSS SECTION	SURVEYED	BY	DATE
	PLOTTED		
NOTE BOOK	GRADES CHECKED		
NO.	R.W. NOTED		
	STRUCTURE NOTATNS CHKD		

CROSS SECTION	SURVEYED	BY	DATE
	PLOTTED		
NOTE BOOK	ALIGNMENT CHECKED		
NO.	RT. OF WAY CHECKED		
	CADD FILE NAME		

(DUPAGE RIVER BRIDGE)

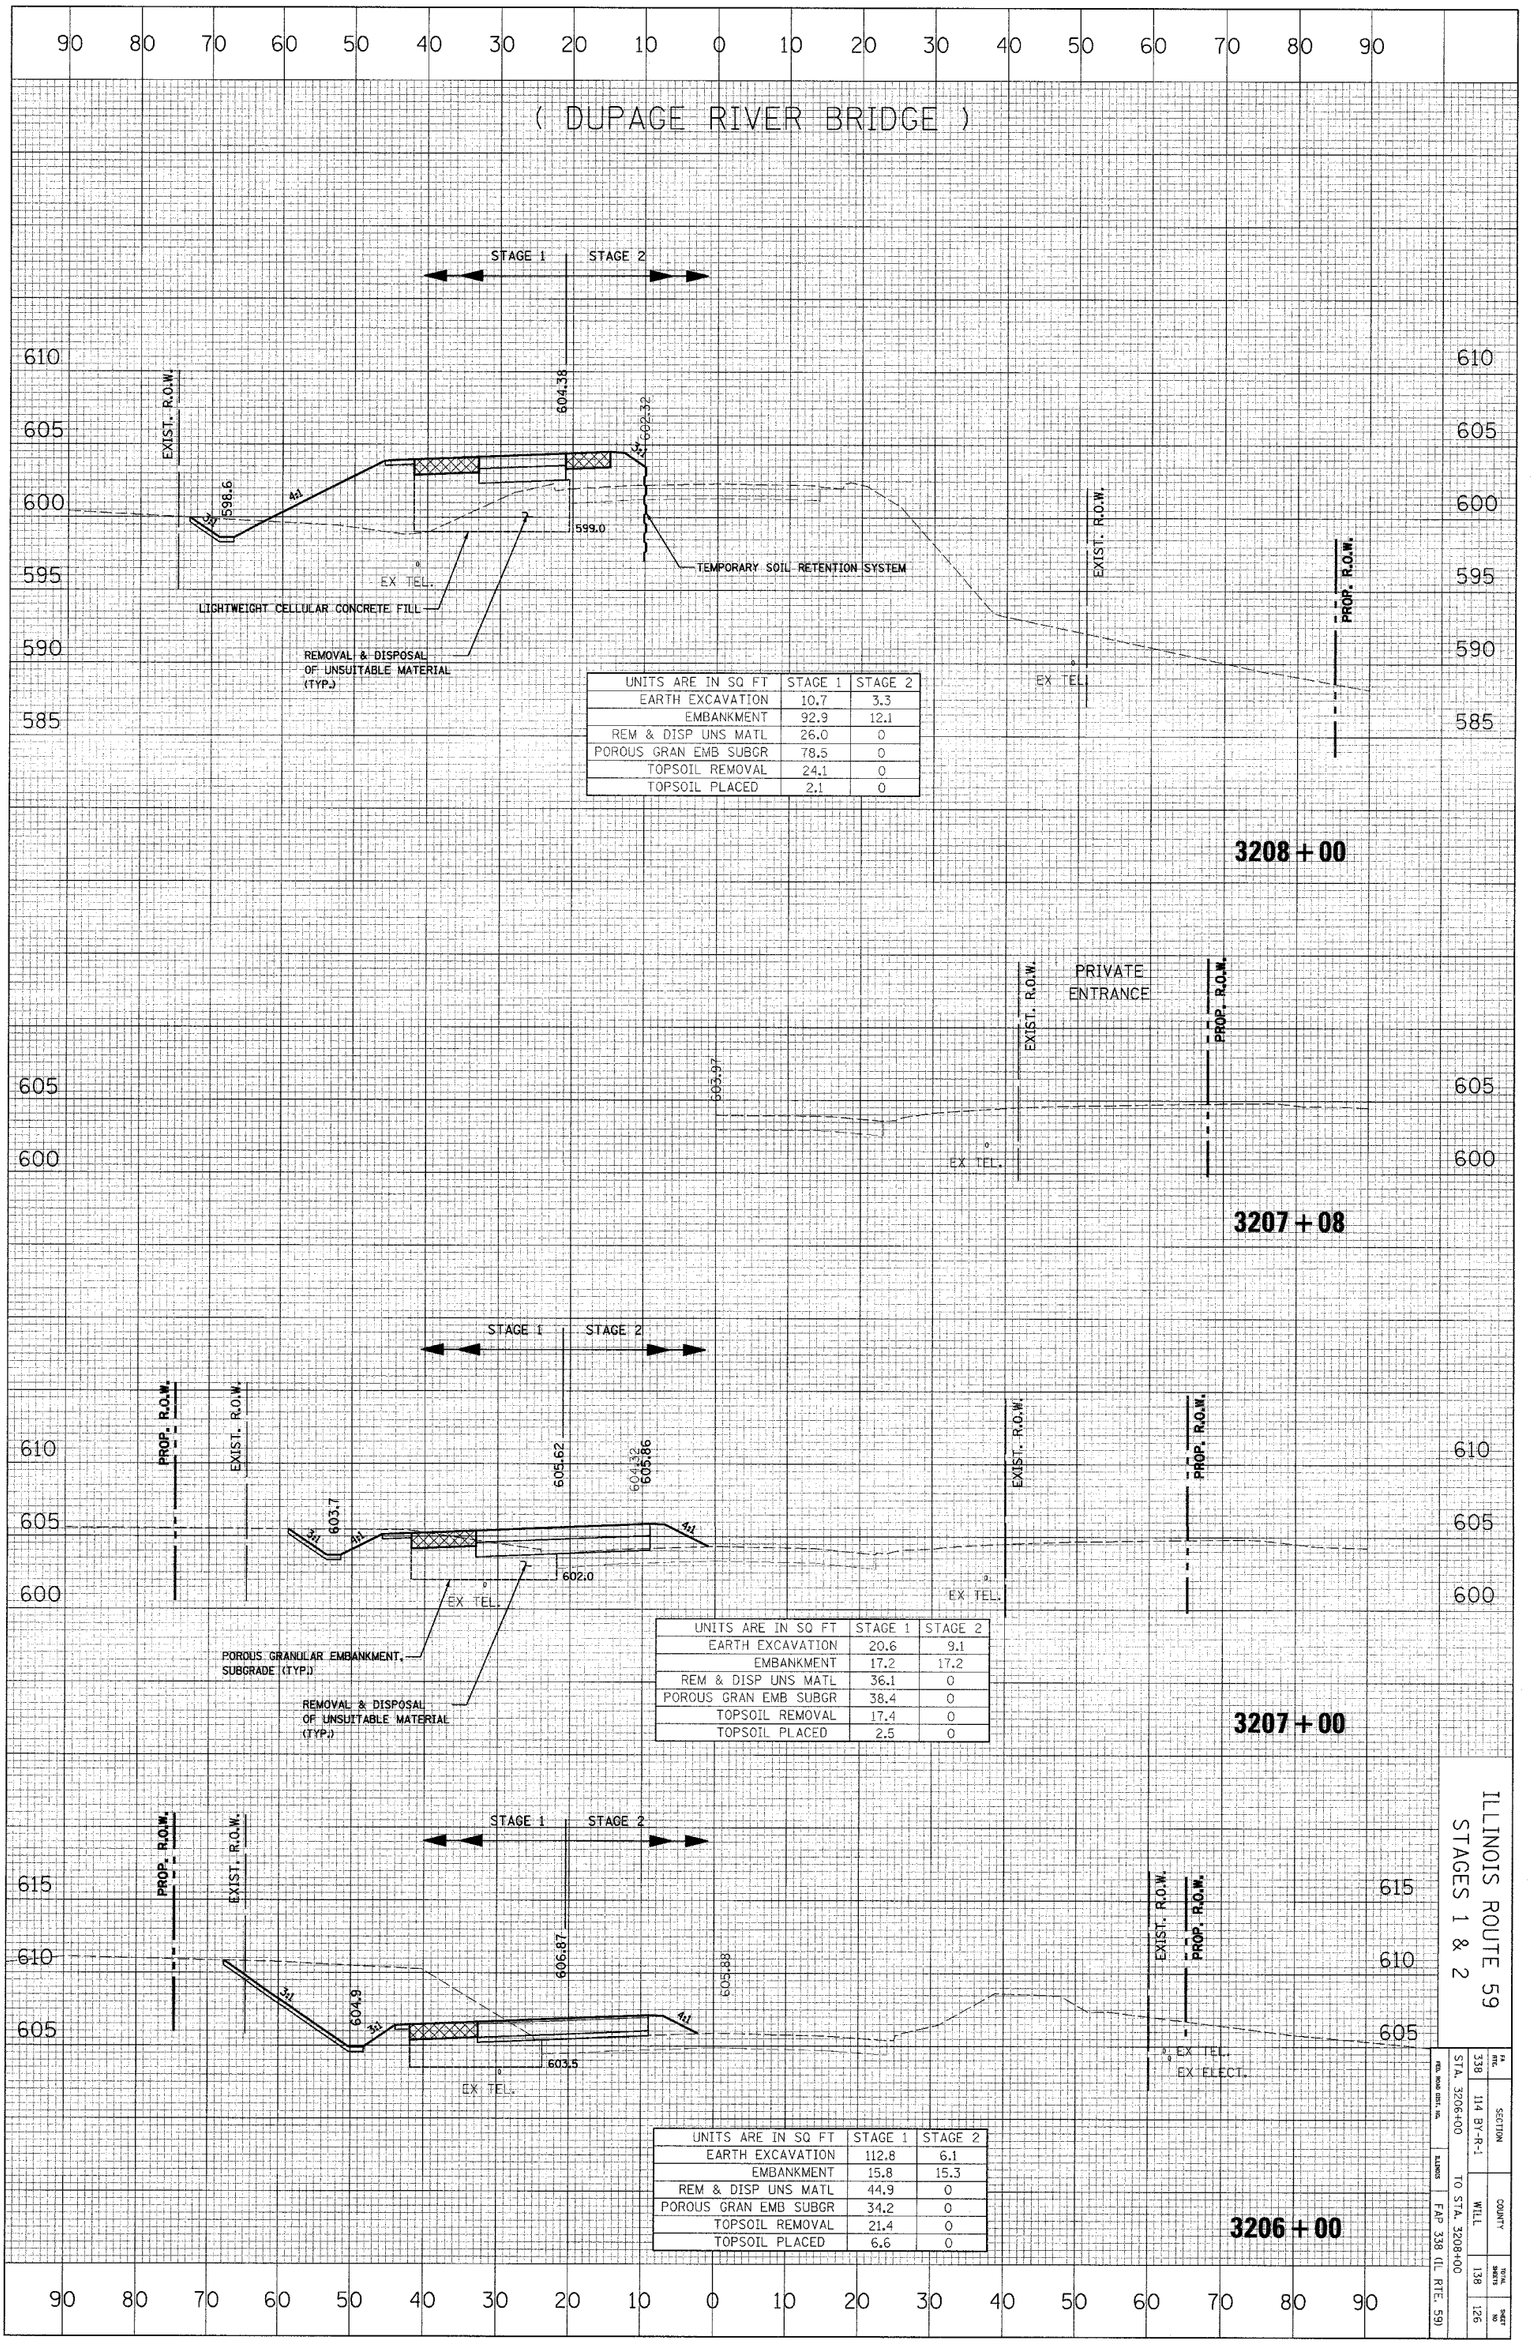

UNITS ARE IN SQ FT	STAGE 1	STAGE 2
EARTH EXCAVATION	10.7	3.3
EMBANKMENT	92.9	12.1
REM & DISP UNS MATL	26.0	0
POROUS GRAN EMB SUBGR	78.5	0
TOPSOIL REMOVAL	24.1	0
TOPSOIL PLACED	2.1	0

UNITS ARE IN SQ FT	STAGE 1	STAGE 2
EARTH EXCAVATION	20.6	9.1
EMBANKMENT	17.2	17.2
REM & DISP UNS MATL	36.1	0
POROUS GRAN EMB SUBGR	38.4	0
TOPSOIL REMOVAL	17.4	0
TOPSOIL PLACED	2.5	0

UNITS ARE IN SQ FT	STAGE 1	STAGE 2
EARTH EXCAVATION	112.8	6.1
EMBANKMENT	15.8	15.3
REM & DISP UNS MATL	44.9	0
POROUS GRAN EMB SUBGR	34.2	0
TOPSOIL REMOVAL	21.4	0
TOPSOIL PLACED	6.6	0

ILLINOIS ROUTE 59
STAGES 1 & 2

FED. ROAD DIST. NO.	ILLINOIS	F.A. RTE. 338	SECTION 114 B1-R-1	COUNTY WILL	TOTAL SHEETS 138	SHEET NO. 126
		STA. 3206+00	TO STA. 3208+00			
			FAP 338 (IL RTE. 59)			