•(16,17,18)RS-3&(16BR)M-1 CONTRACT NO. 64237

F.A.S. RTE.	SECTION	COUNTY	TOTAL SHEETS	SHEET NO.
2079	•	CARROLL&OGLE	232	176
STA. 179+50.0000		TO STA. 180+50.0000		
FED. ROAD DIST. NO.	ILLINOIS	FED. AID PROJECT		

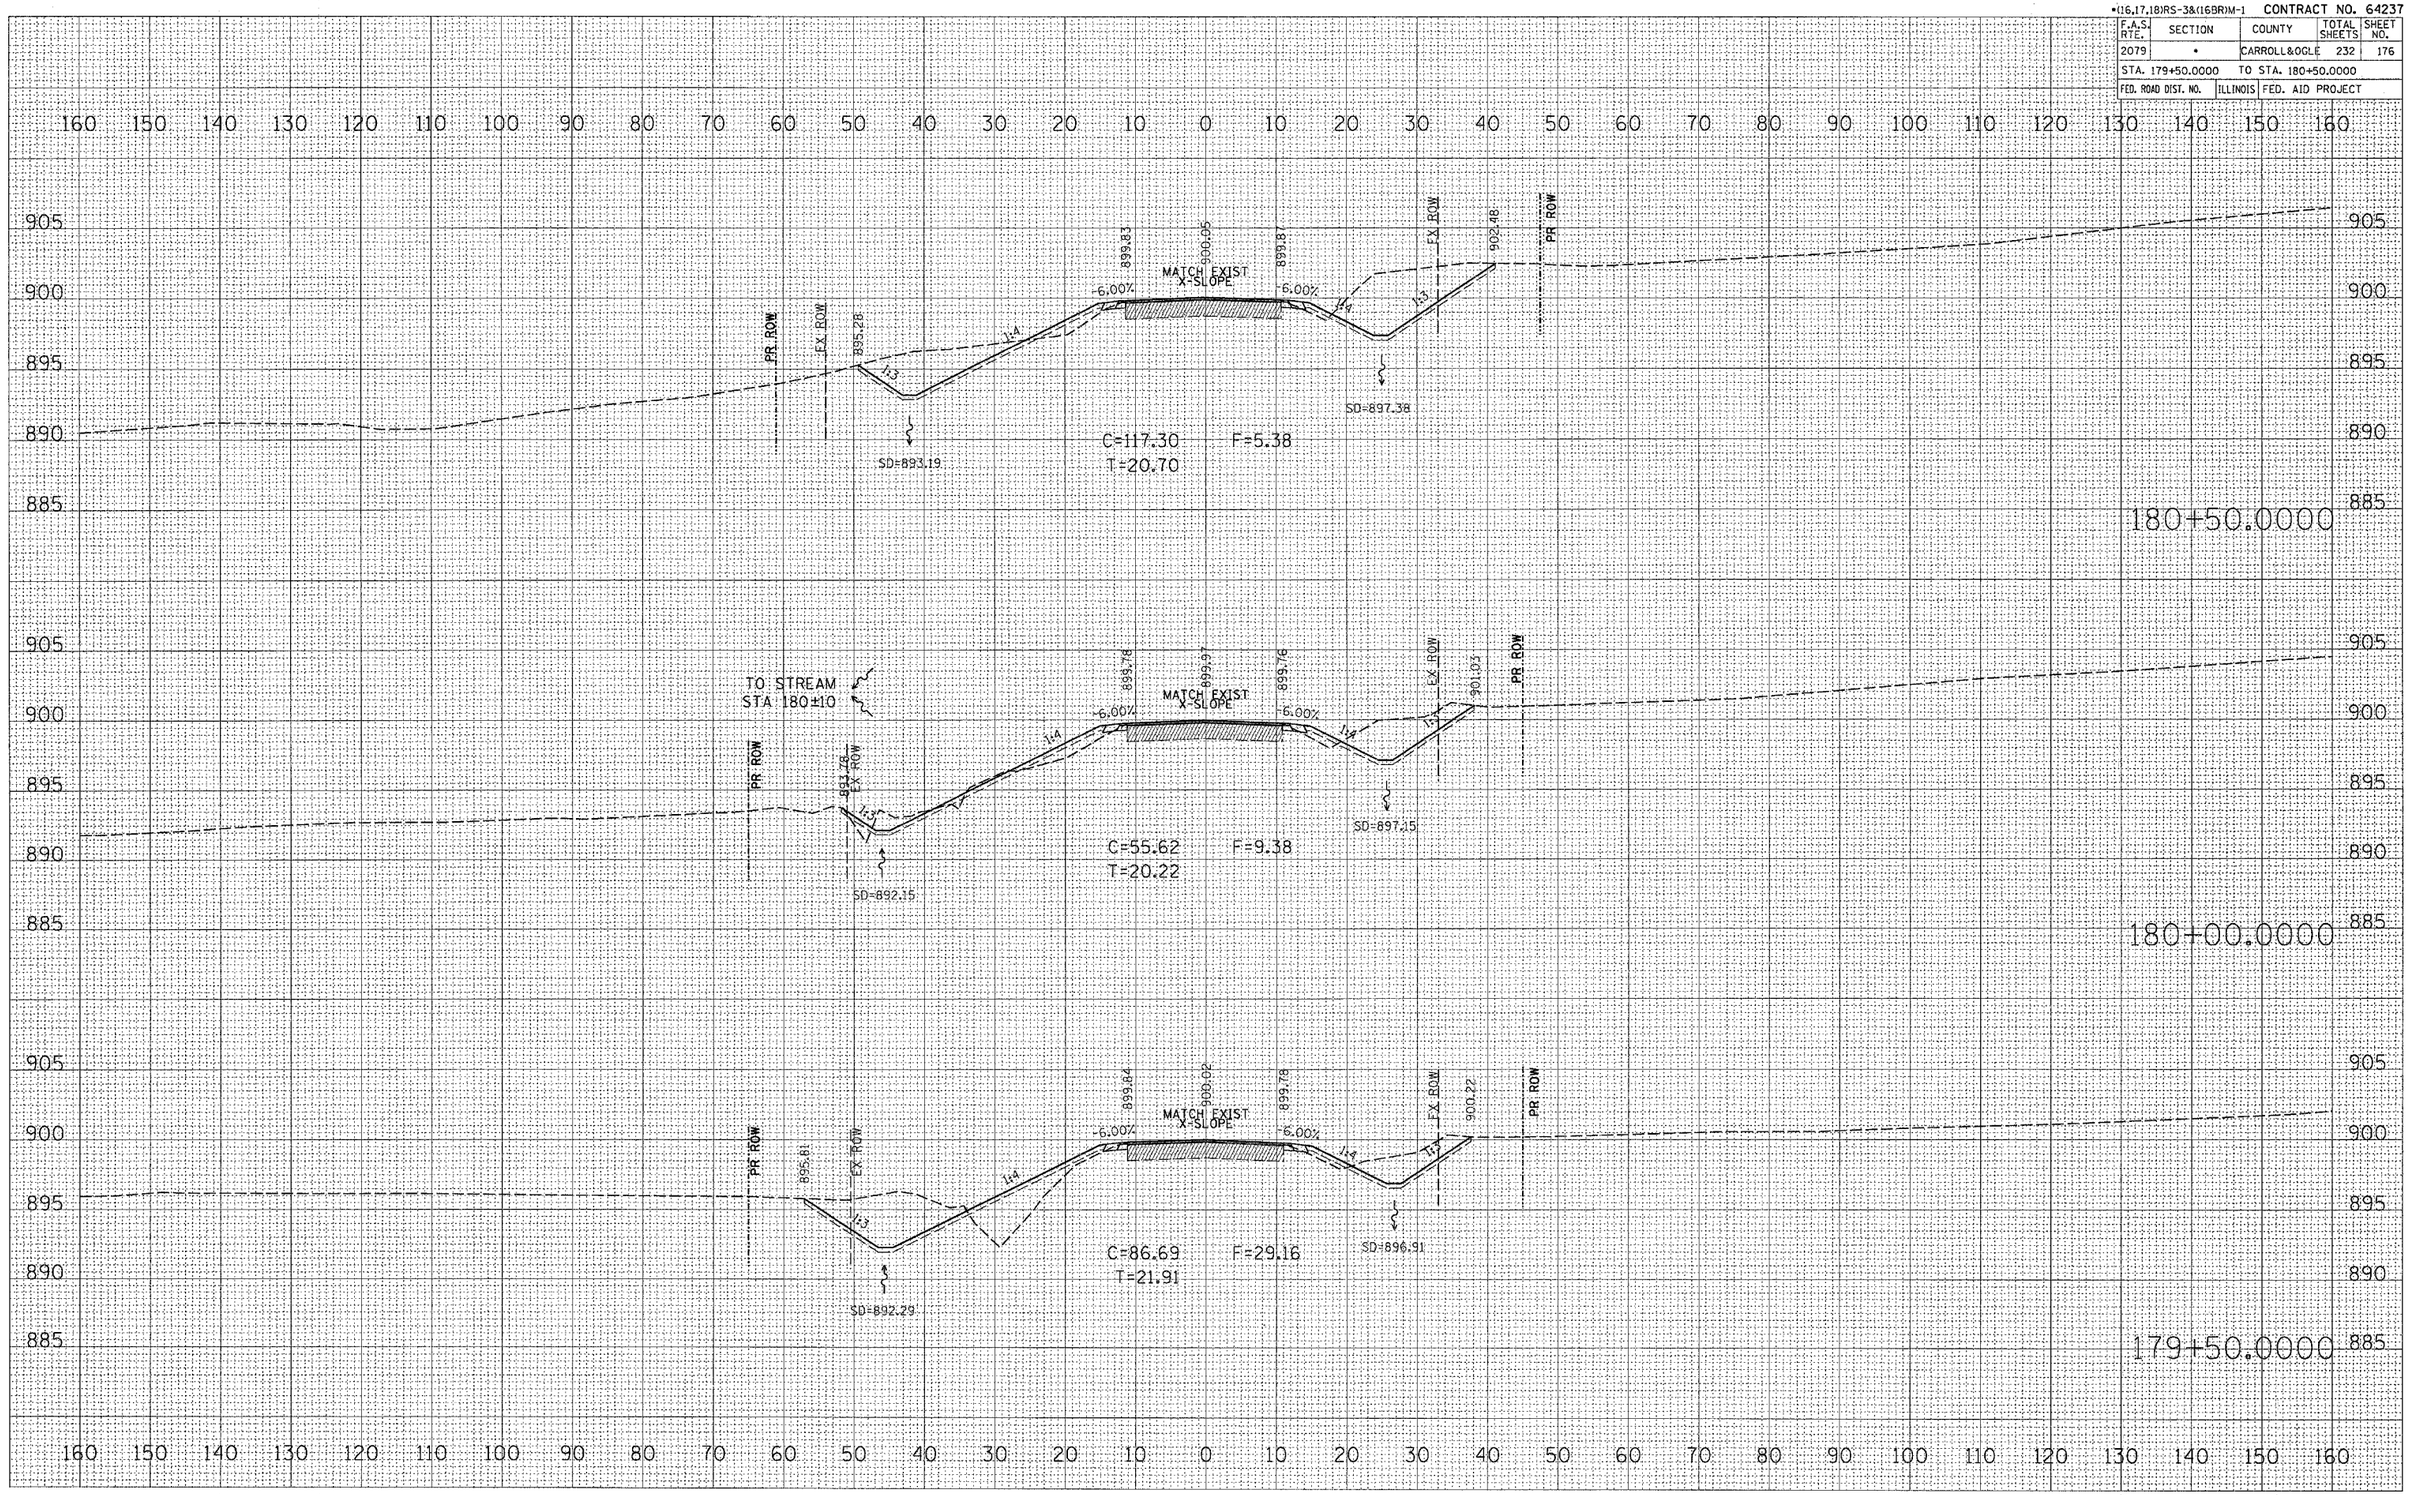

US RTE 52