•(16,17,18)RS-3&(16BR)M-1 CONTRACT NO. 64237

F.A.S. RTE.	SECTION	COUNTY	TOTAL SHEETS	SHEET NO.
2079	•	CARROLL&OGLE	232	185

STA. 202+50.0000 TO STA. 203+39.4276

FED. ROAD DIST. NO. | ILLINOIS | FED. AID PROJECT

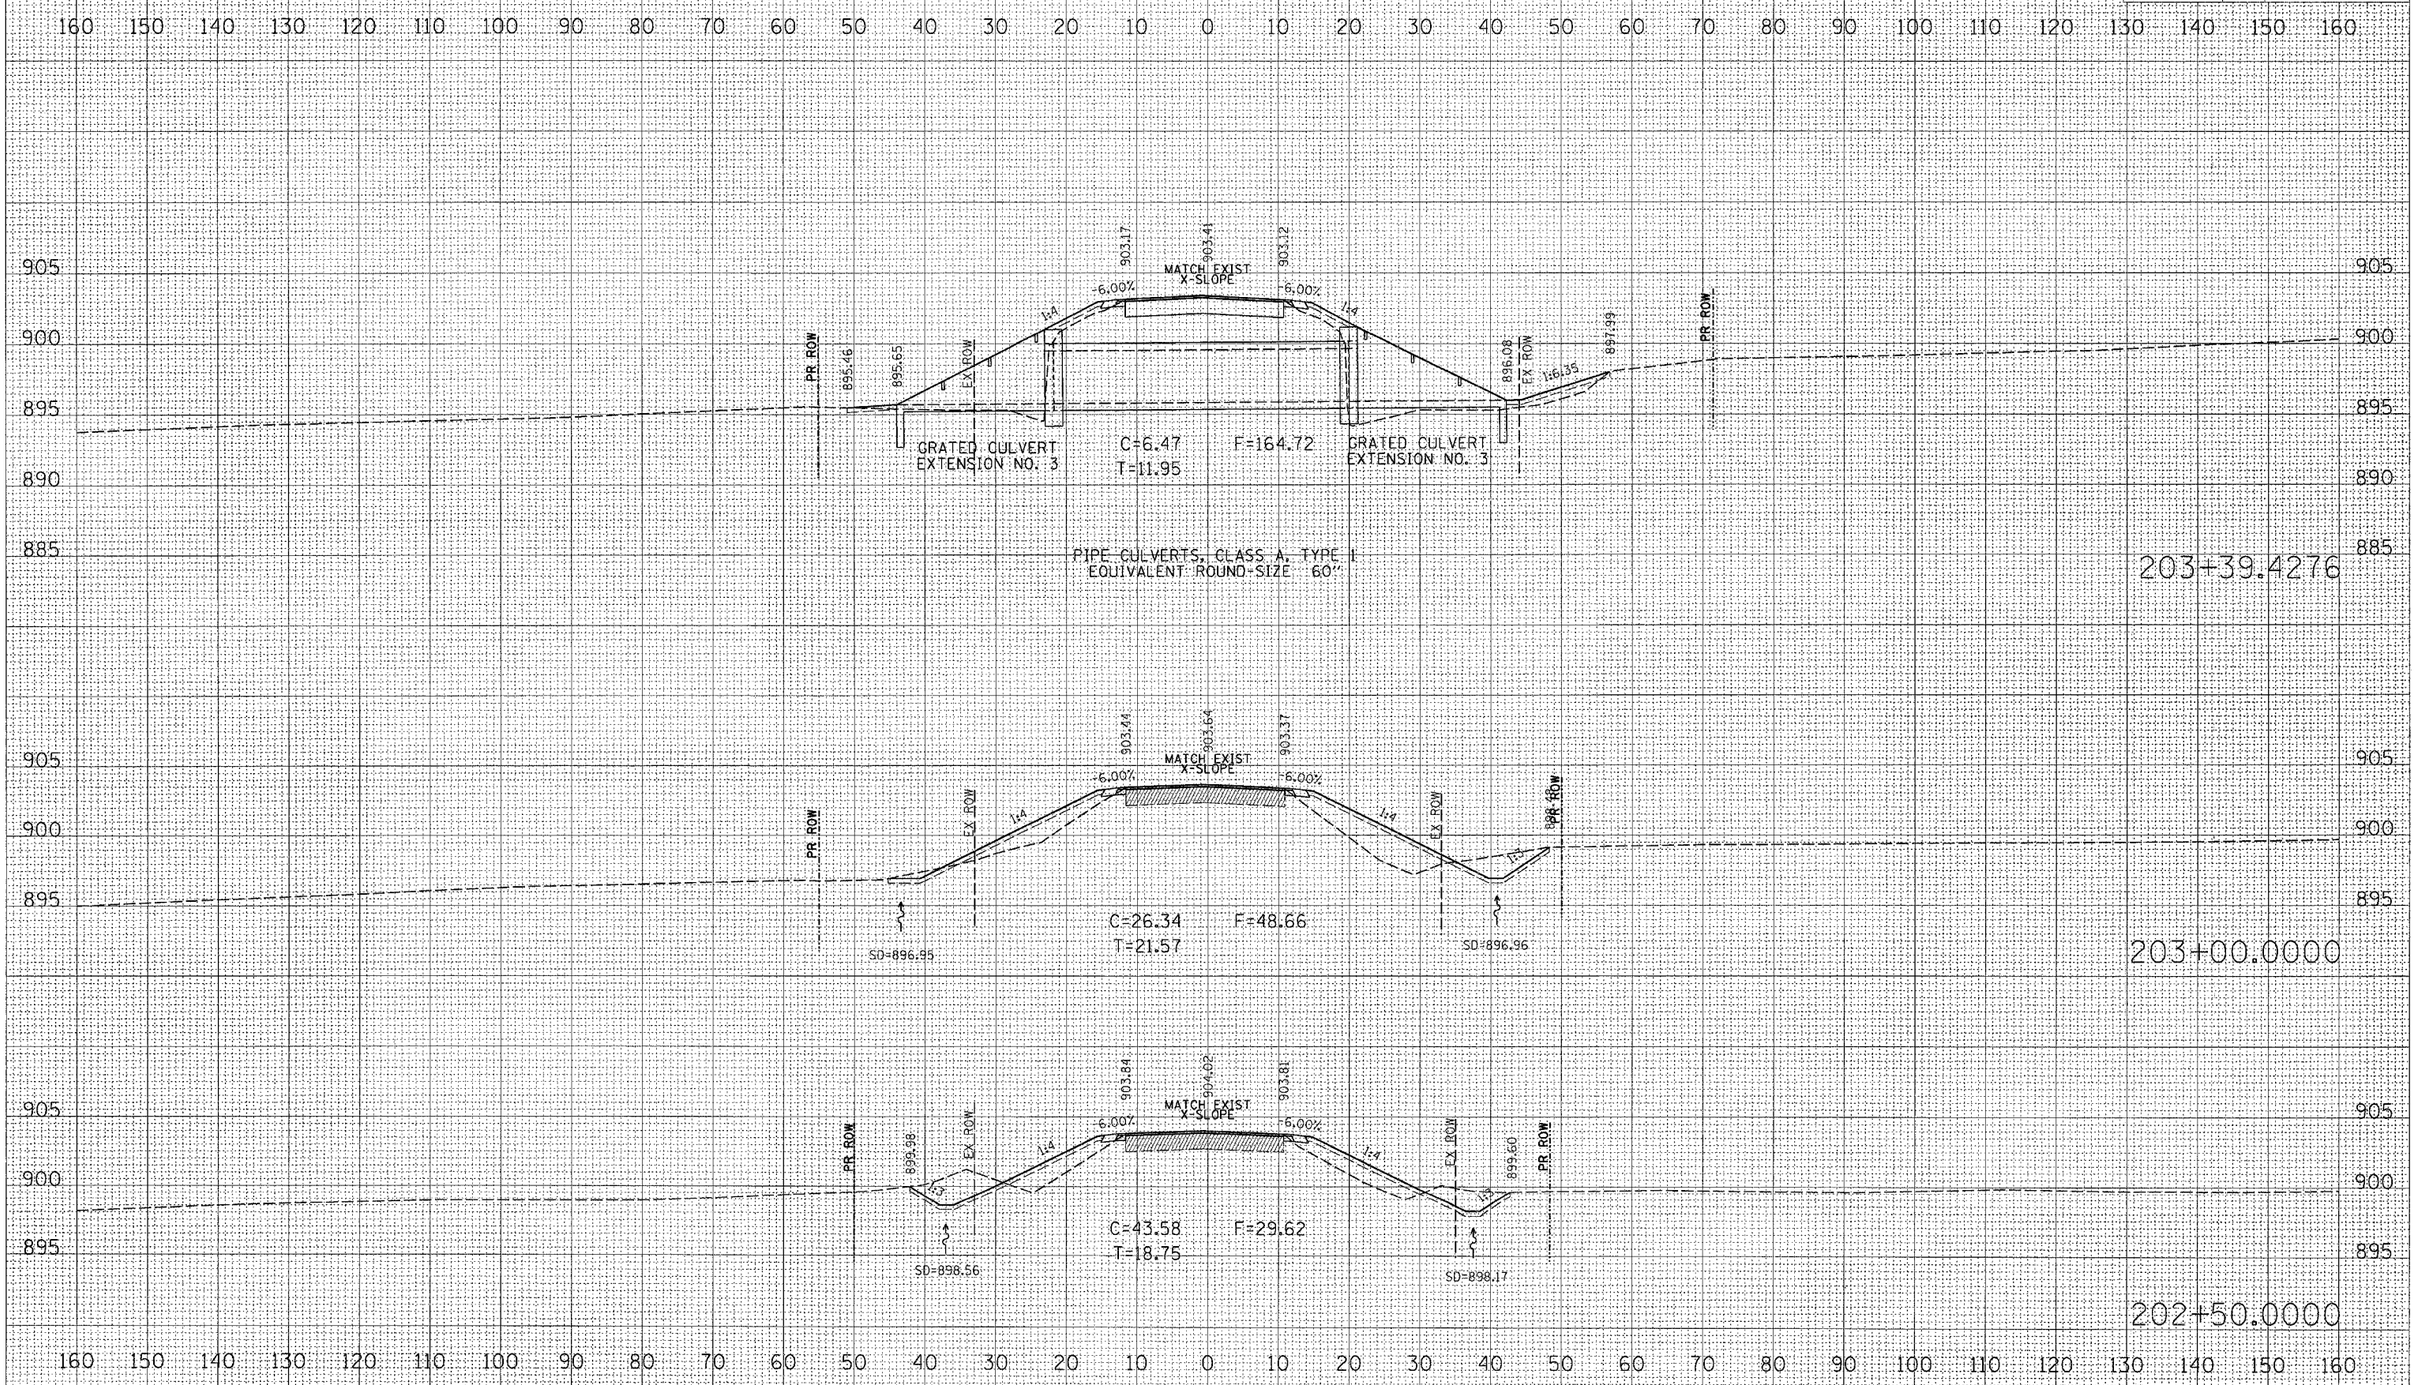

US RTE 52