CONTRACT NO. 64237

F.A.S. RTE.	SECTION	COUNTY	TOTAL SHEETS	SHEET NO.
2079	•	CARROLL&OGLE	232	208
STA. 800+50.0000	TO STA. 801+25.0000			
FED. ROAD DIST. NO.	ILLINOIS	FED. AID PROJECT		

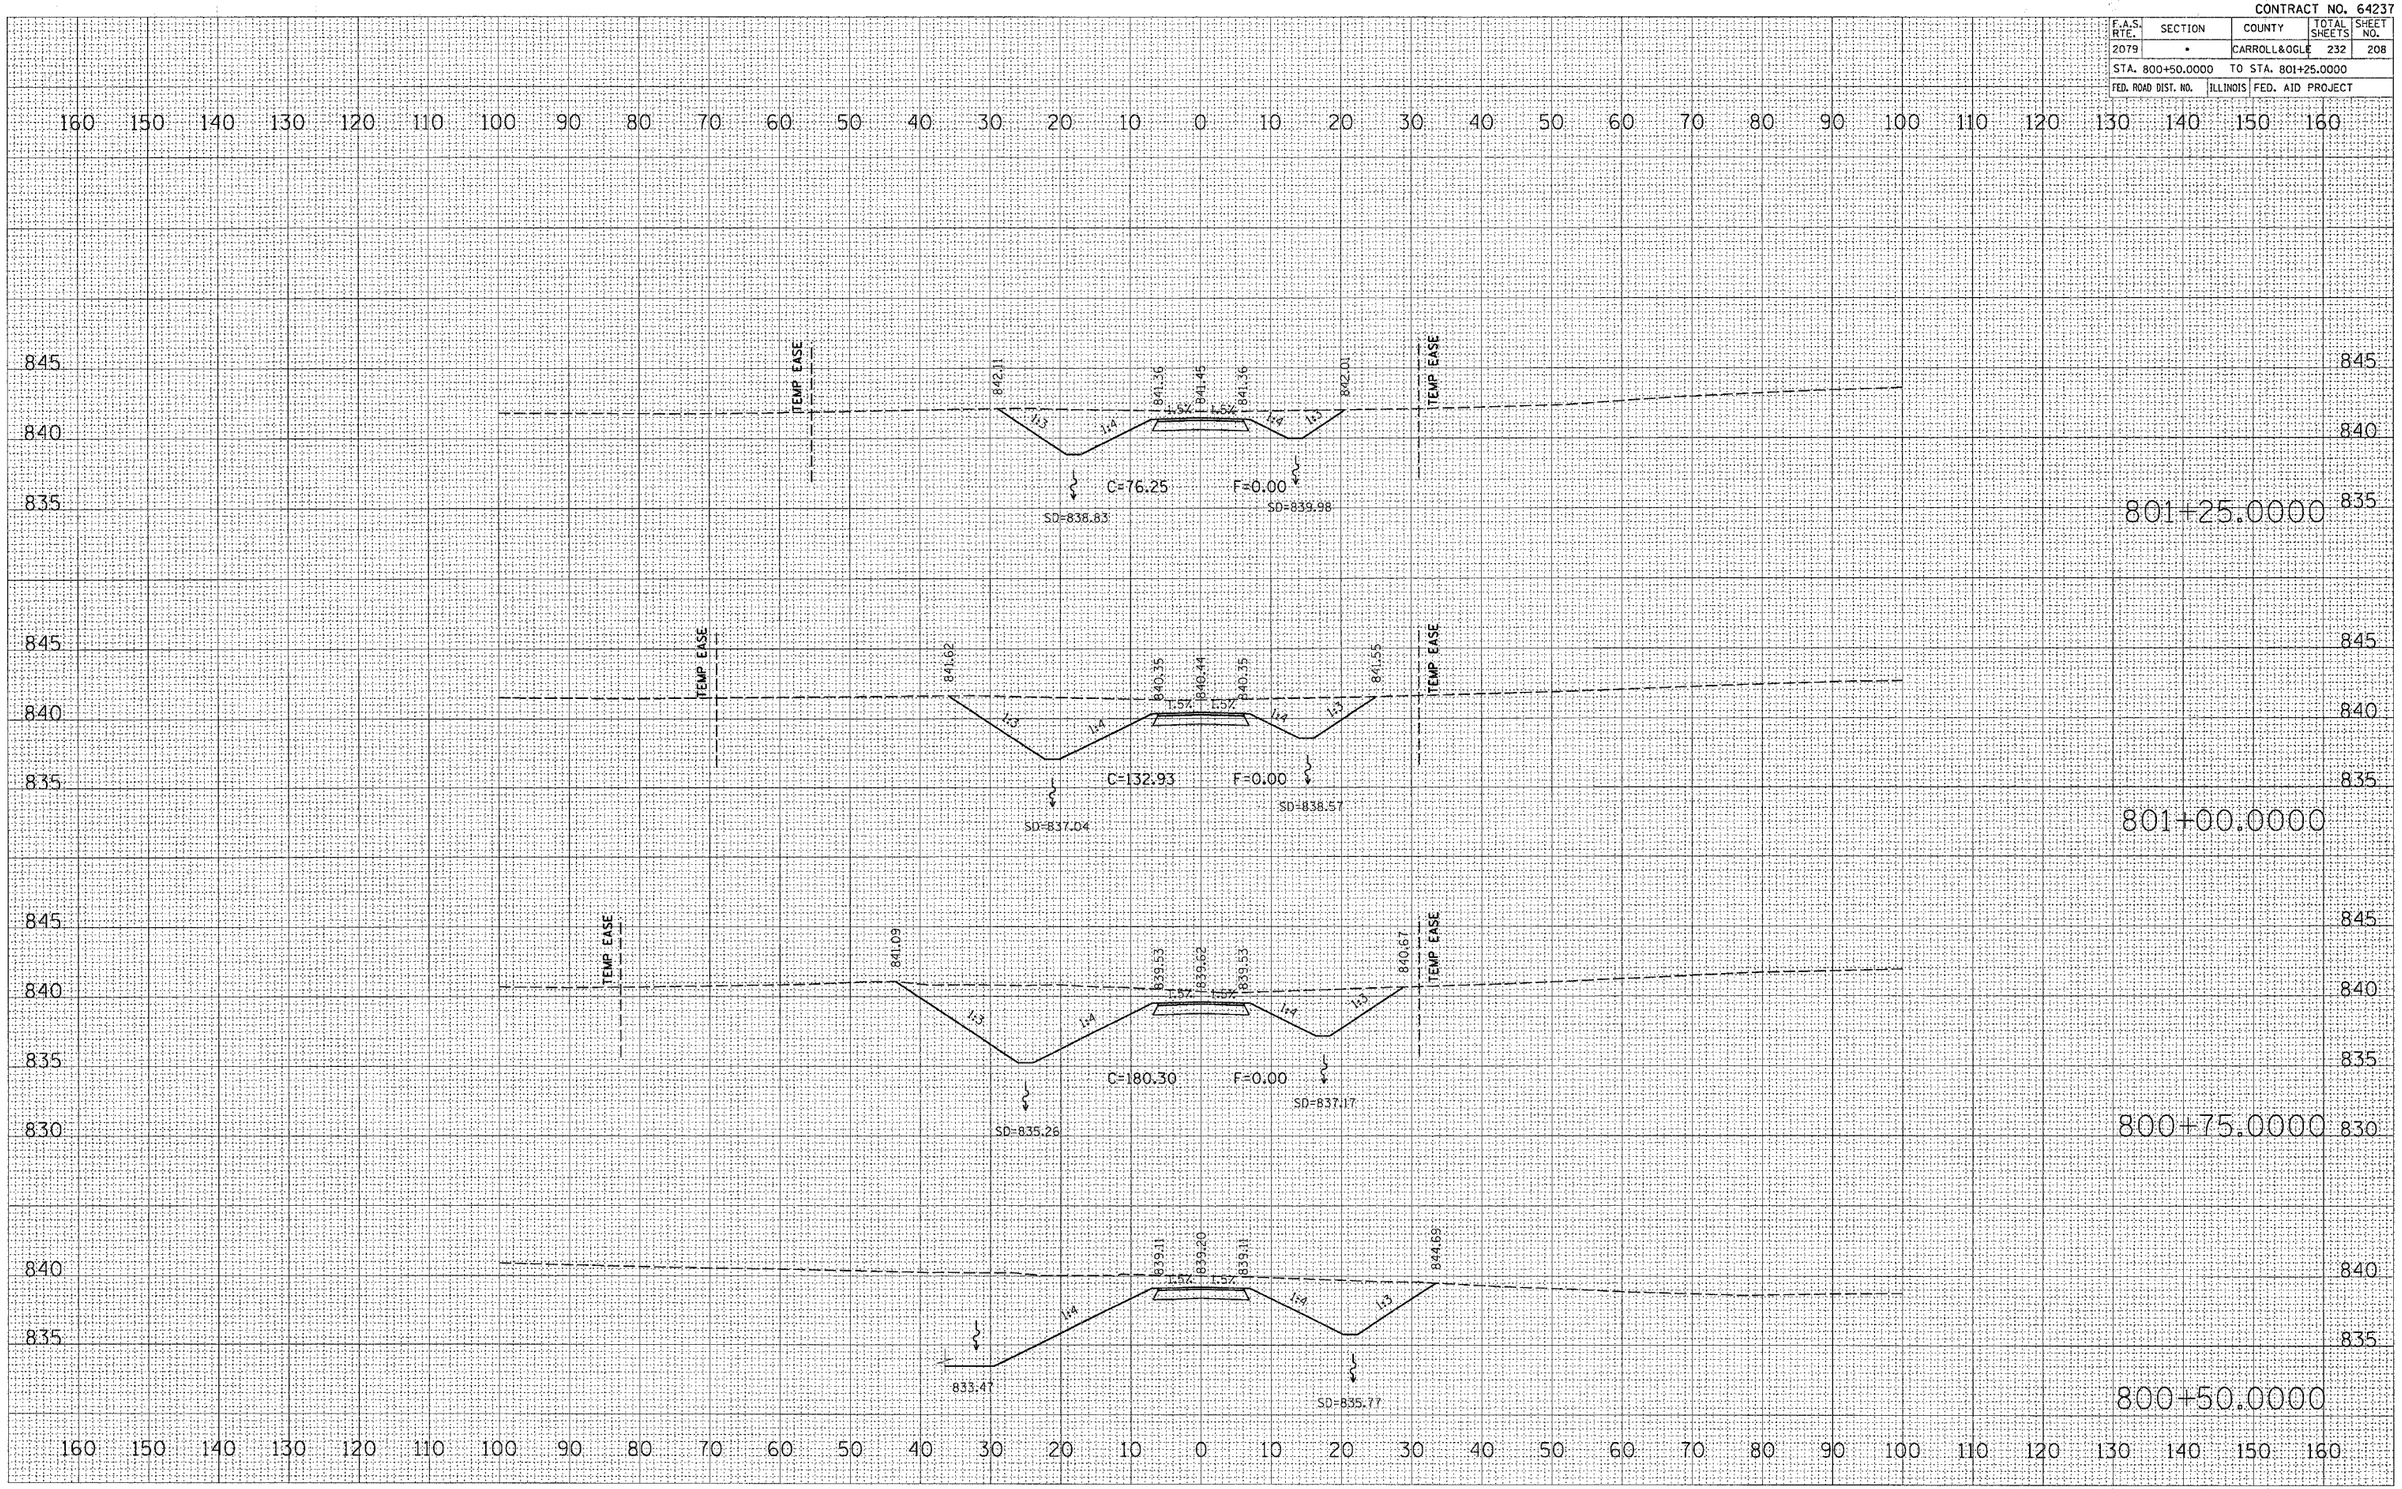

ENTRANCE ALONG BROOKVILLE ROAD PE+37.76