*(16,17,18)RS-3&(16BR)M-1 CONTRACT NO. 64237

F.A.S. RTE.	SECTION	COUNTY	TOTAL SHEETS	SHEET NO.
2079	*	CARROLL&OGLE	232	215
STA. 1+00.0000		TO STA. 2+00.0000		
FED. ROAD DIST. NO.	ILLINOIS	FED. AID PROJECT		

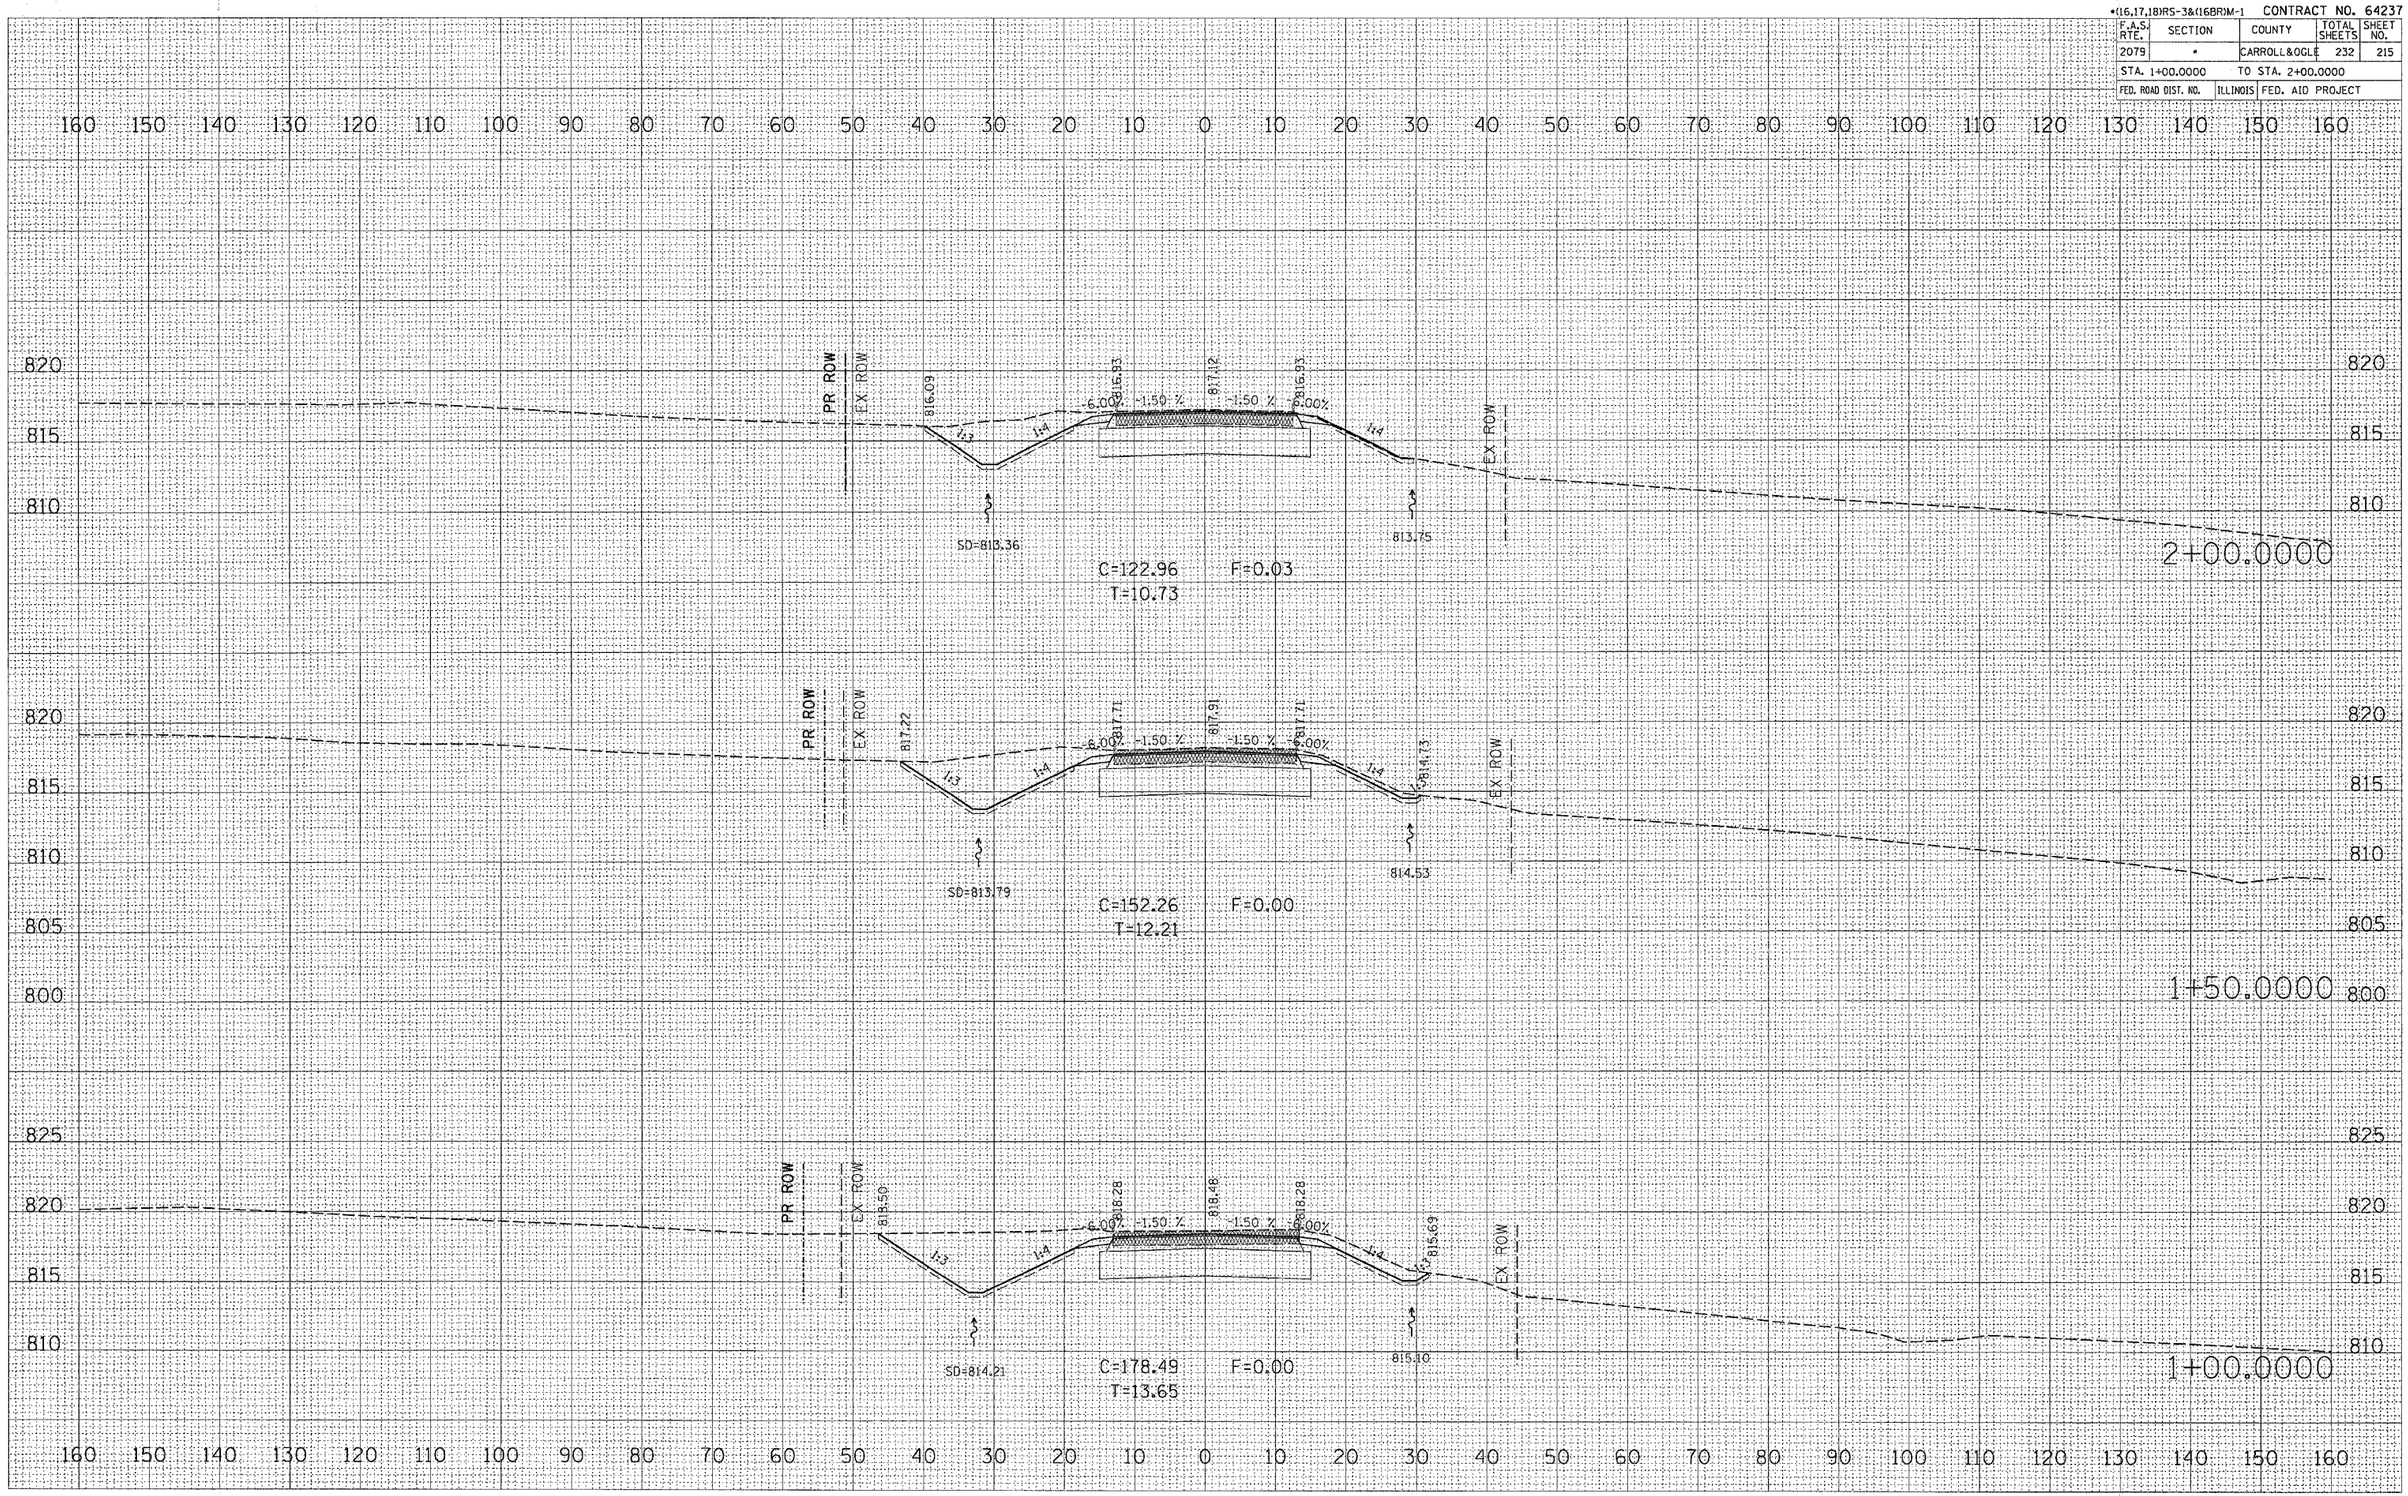

FINAL SURVEY	BY	DATE
NOTE BOOK	SURVEYED	
	PLOTTED	
	TEMPLATE	
	AREAS	
NO.	AREAS CHECKED	

ORIGINAL SURVEY	BY	DATE
	SURVEYED	
	PLOTTED	
	TEMPLATE	
NOTE BOOK	AREAS	
NO.	AREAS CHECKED	

PLOT DATE = Wed Mar 07 13:07:12 2007
FILE NAME = c:\pro_acss\202685\a202685vl.dgn
PLOT SCALE = 10.0000 ' / IN.
USER NAME = springer_jm

IL ROUTE 64