CONTRACT NO. 64931

F.A.P. RTE.	SECTION	COUNTY	TOTAL SHEETS	SHEET NO.
595	5HBR	ROCK ISLAND	139	135

STA. 140+50.0000 TO STA. 141+00.0000

FED. ROAD DIST. NO. | ILLINOIS | FED. AID PROJECT

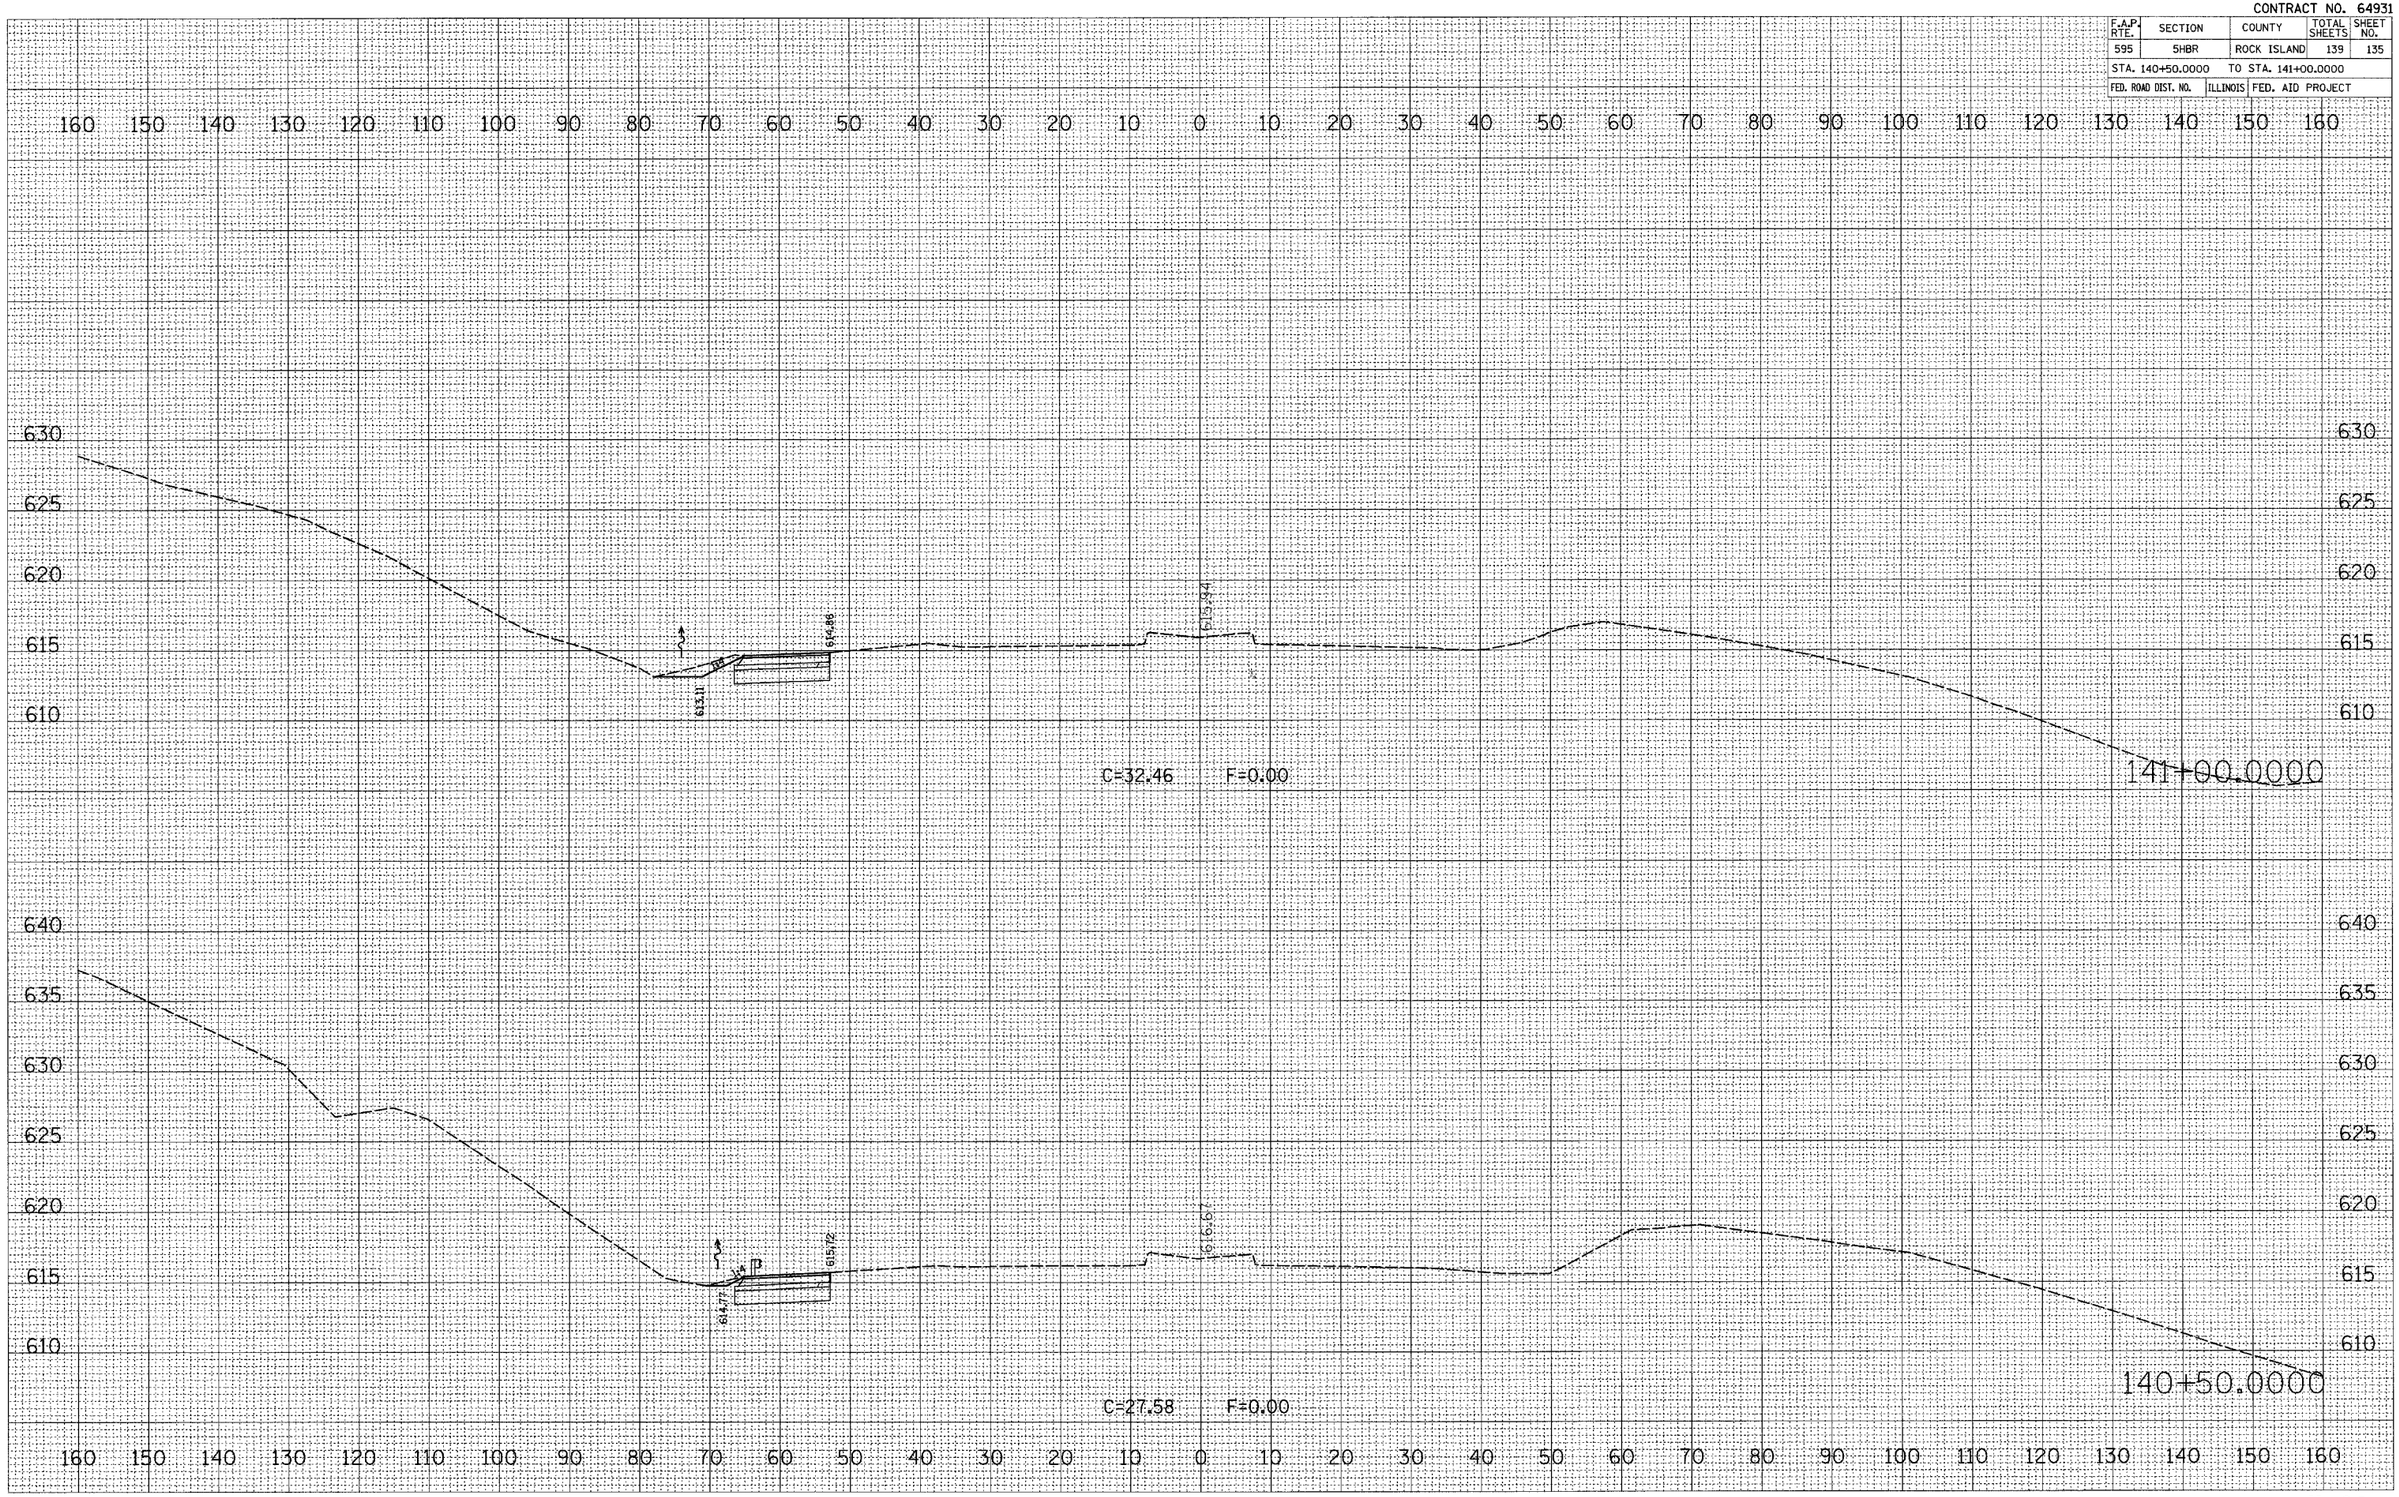

FINAL SURVEY | NOTE BOOK NO. | SURVEYED | PLOTTED | TEMPLATE | AREAS | AREAS CHECKED | BY | DATE

ORIGINAL SURVEY | NOTE BOOK NO. | SURVEYED | PLOTTED | TEMPLATE | AREAS | AREAS CHECKED | BY | DATE

PLOT DATE = Wed Aug 22 14:20:02 2007
FILE NAME = c:\projects\p208203\d08203xm2.dgn
PLOT SCALE = 10.0000 ' / IN.
USER NAME = dossdd

IL 84