CONTRACT NO. 66449

F.A.P RTE.	SECTION	COUNTY	TOTAL SHEETS	SHEET NO.
311	5 BR-1	LASALLE	32	31
STA. 256+75.00		TO STA. 258+00.00		
FED. ROAD DIST. NO.	ILLINOIS	FED. AID PROJECT		

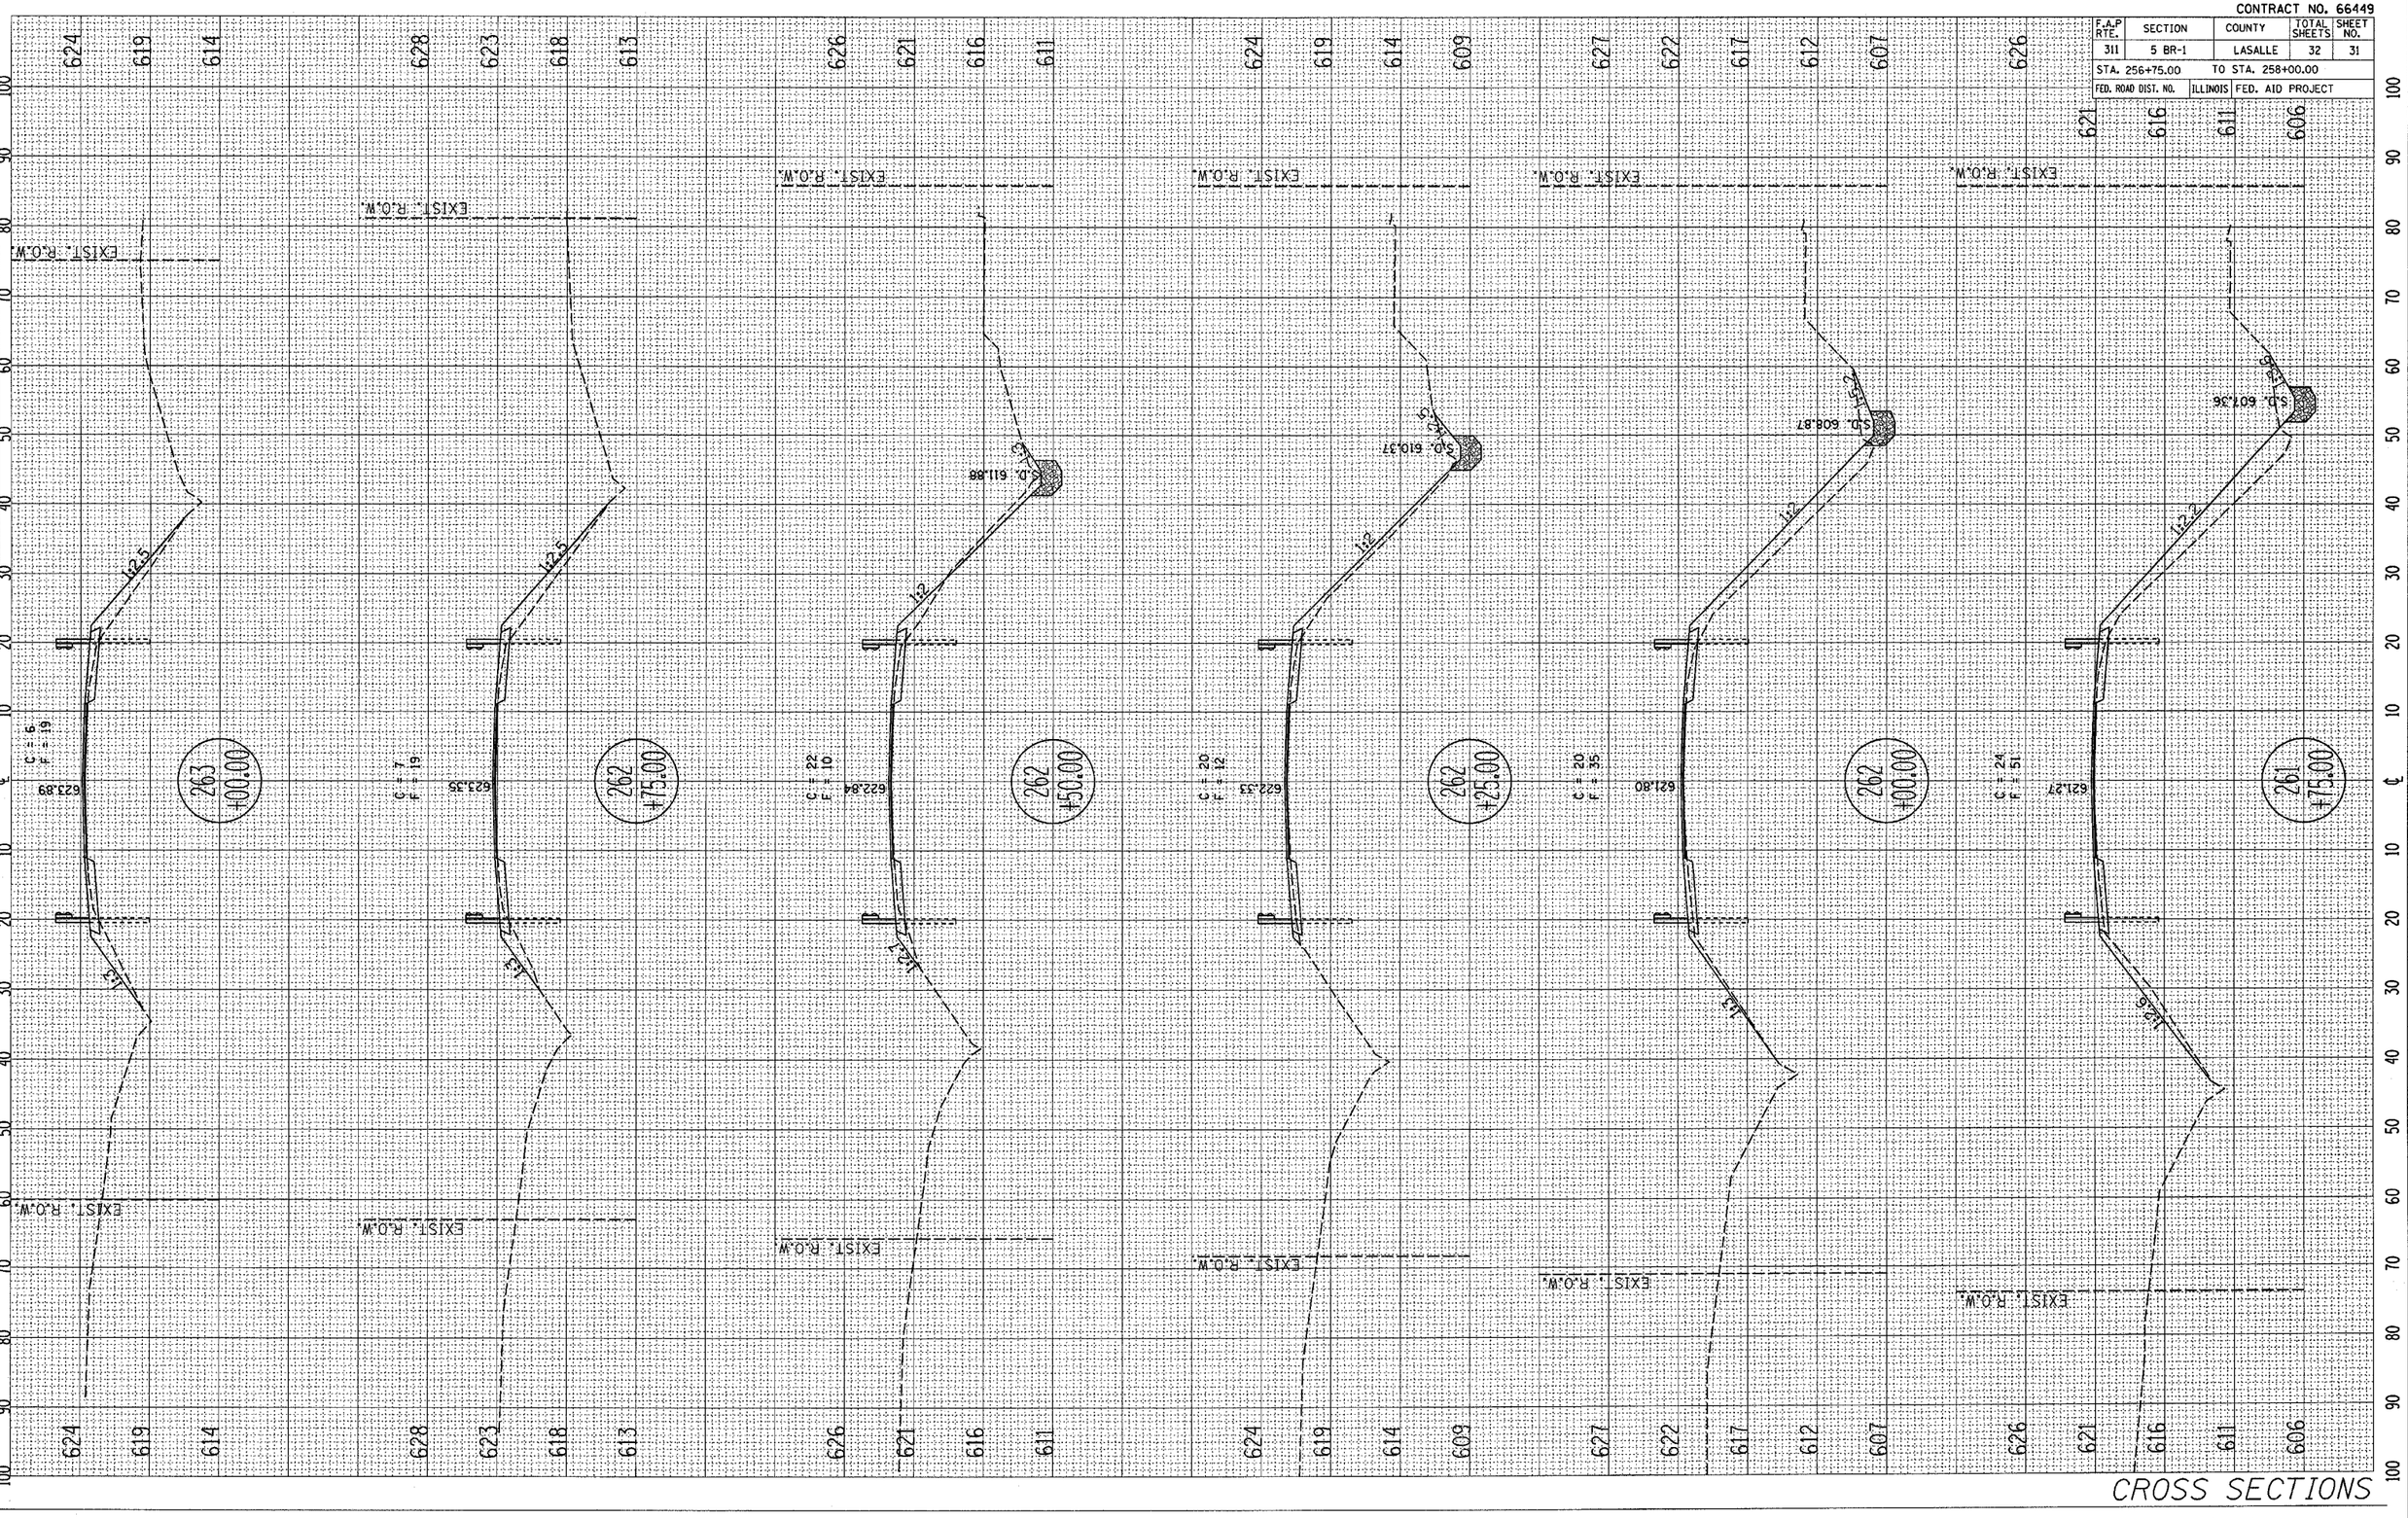

CROSS SECTIONS

DATE-TIME
c:\projects\epo1801\consul\roadsy\hol\roadway\cross sects.dgn