CONTRACT NO. 66612

F.A. RTE.	SECTION	COUNTY	TOTAL SHEETS	SHEET NO.
840	123 BR-2	IROQUOIS	67	49
STA. 278+02.66	TO STA. 278+53.06			
FED. ROAD DIST. NO.	ILLINOIS	FED. AID PROJECT		

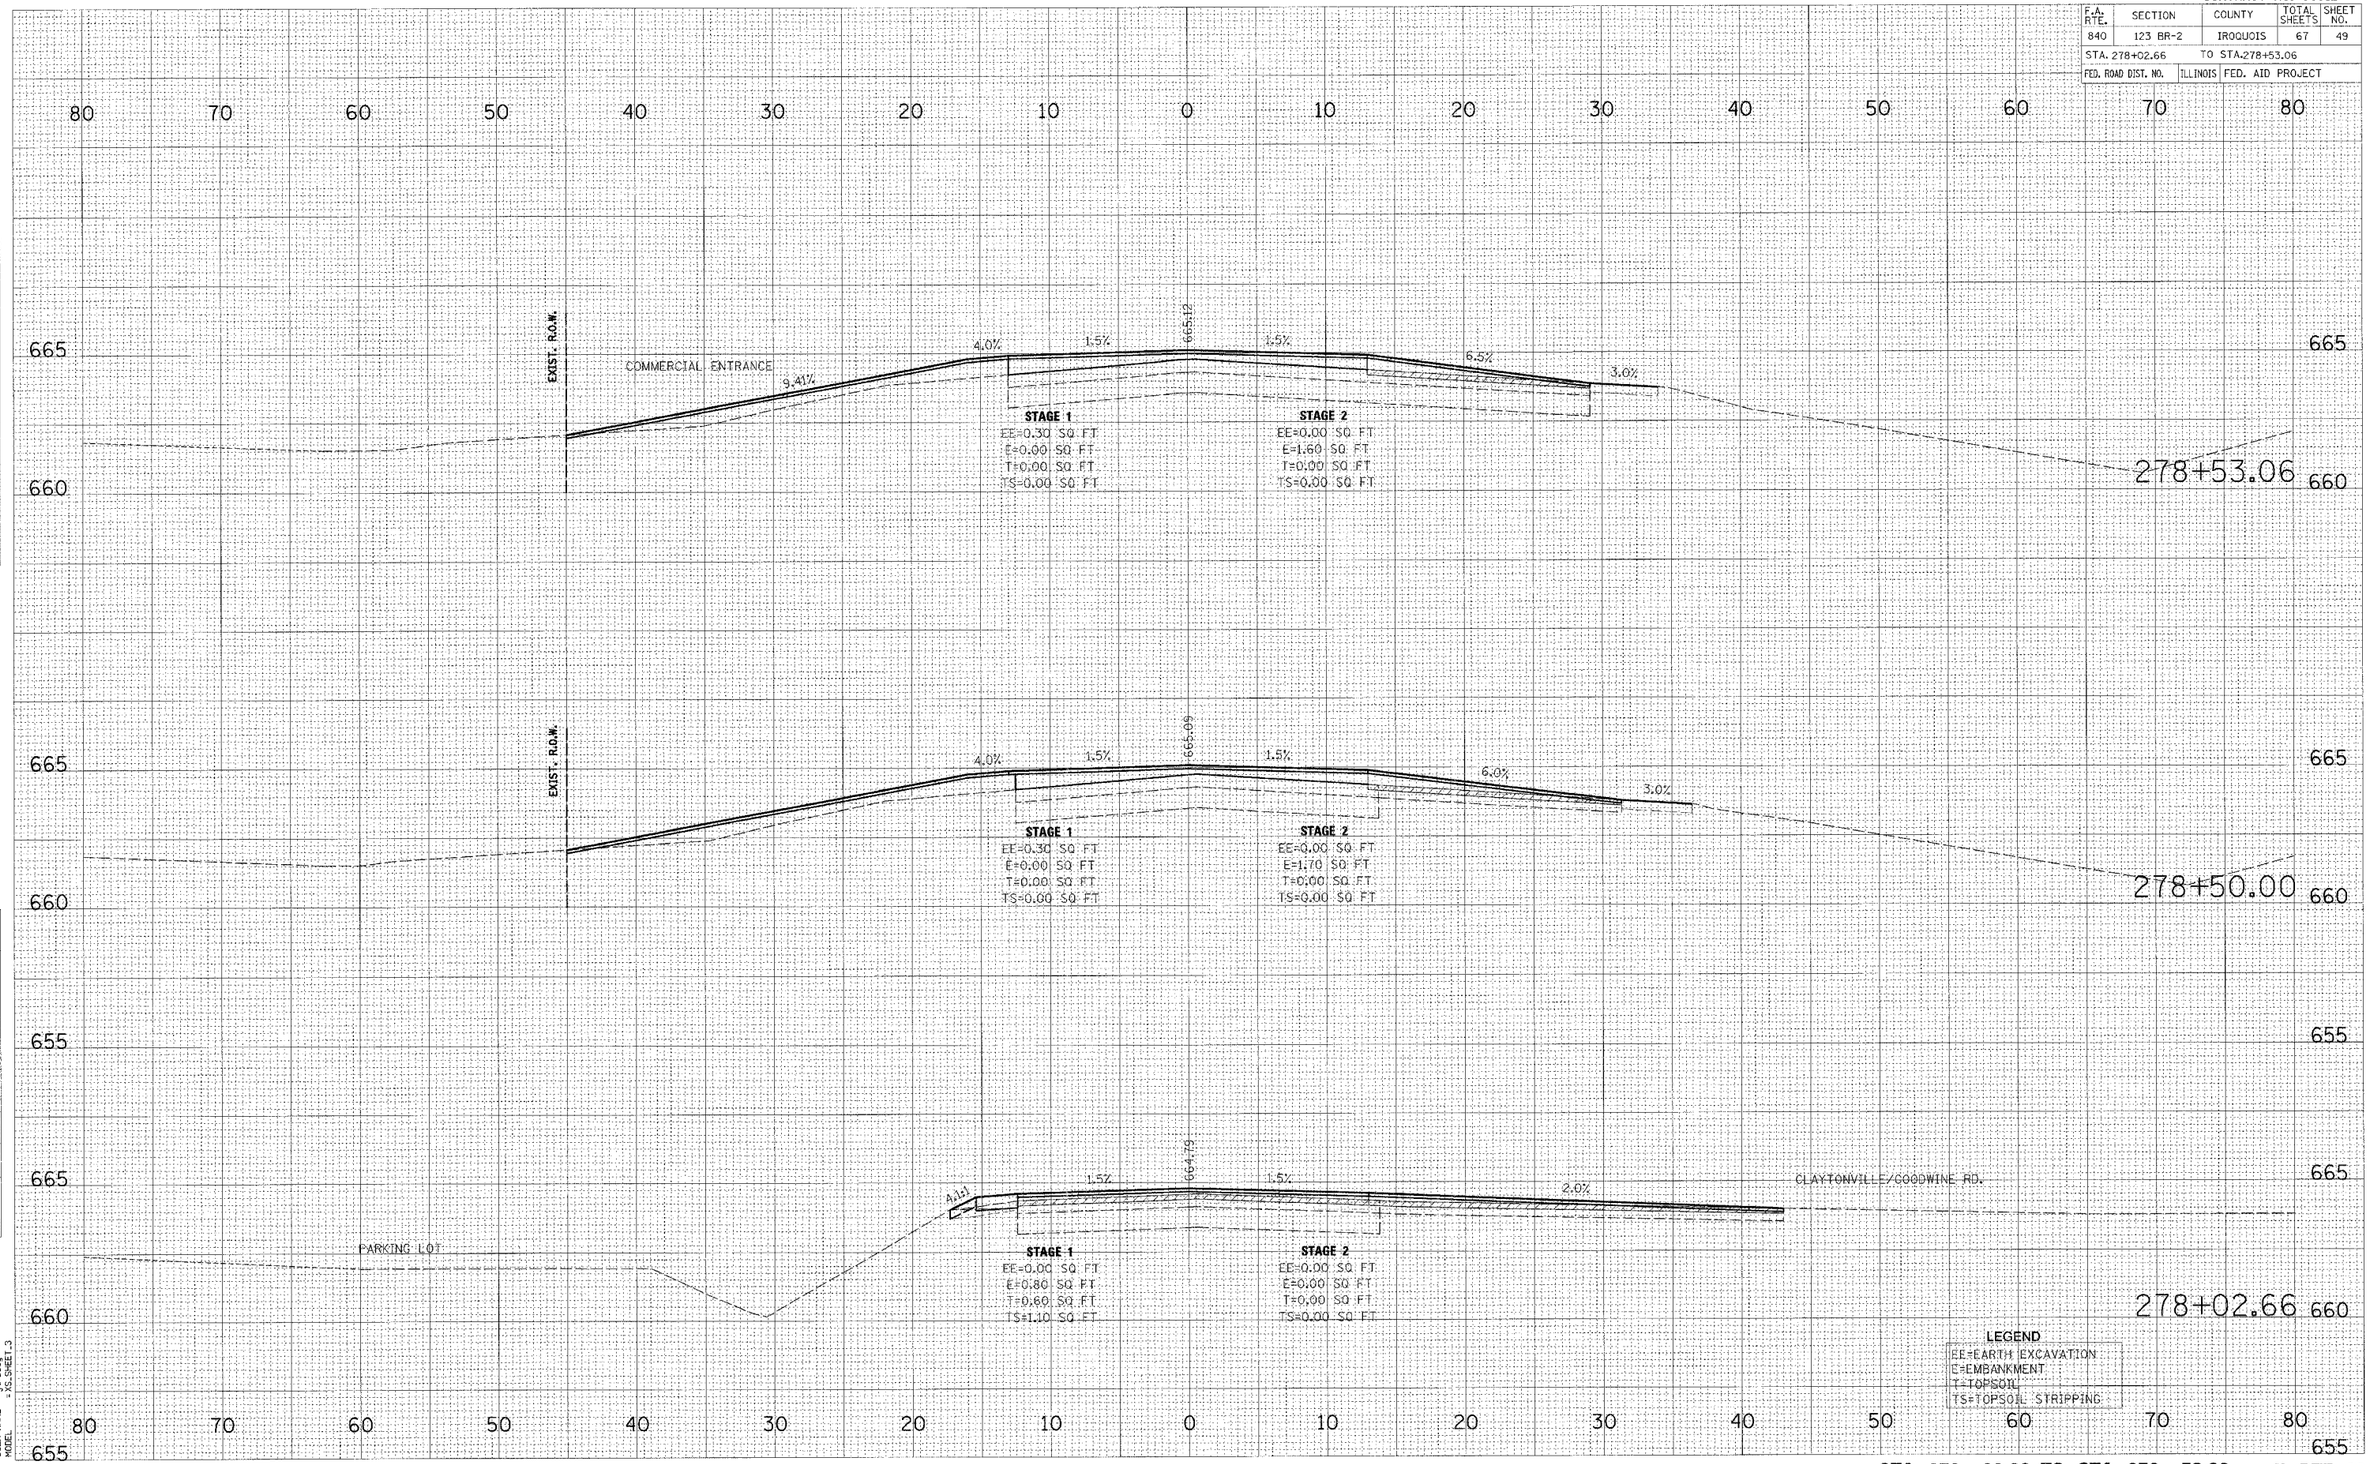

FINAL SURVEY | NOTE BOOK | NO. | SURVEYED | PLOTTED | TEMPLATE | AREAS | AREAS CHECKED | BY | DATE

ORIGINAL SURVEY | PRS/Rgdsdsn

PLOT DATE = 8/7/2007
FILE NAME = k:\11202207\Cadd\Geo\1202207_49.PRS
PLOT SCALE = 1:5
USER NAME = jpsesay
MODEL = IS_SHEET_3

STA 278+02.66 TO STA 278+53.06 IL RTE 49