CONTRACT NO. 66641

F.A. RTE.	SECTION	COUNTY	TOTAL SHEETS	SHEET NO.
	06-8HBR	BUREAU	165	130
STA. 232+00.00	TO STA. 232+50.00			
FED. ROAD DIST. NO.	ILLINOIS	FED. AID PROJECT		

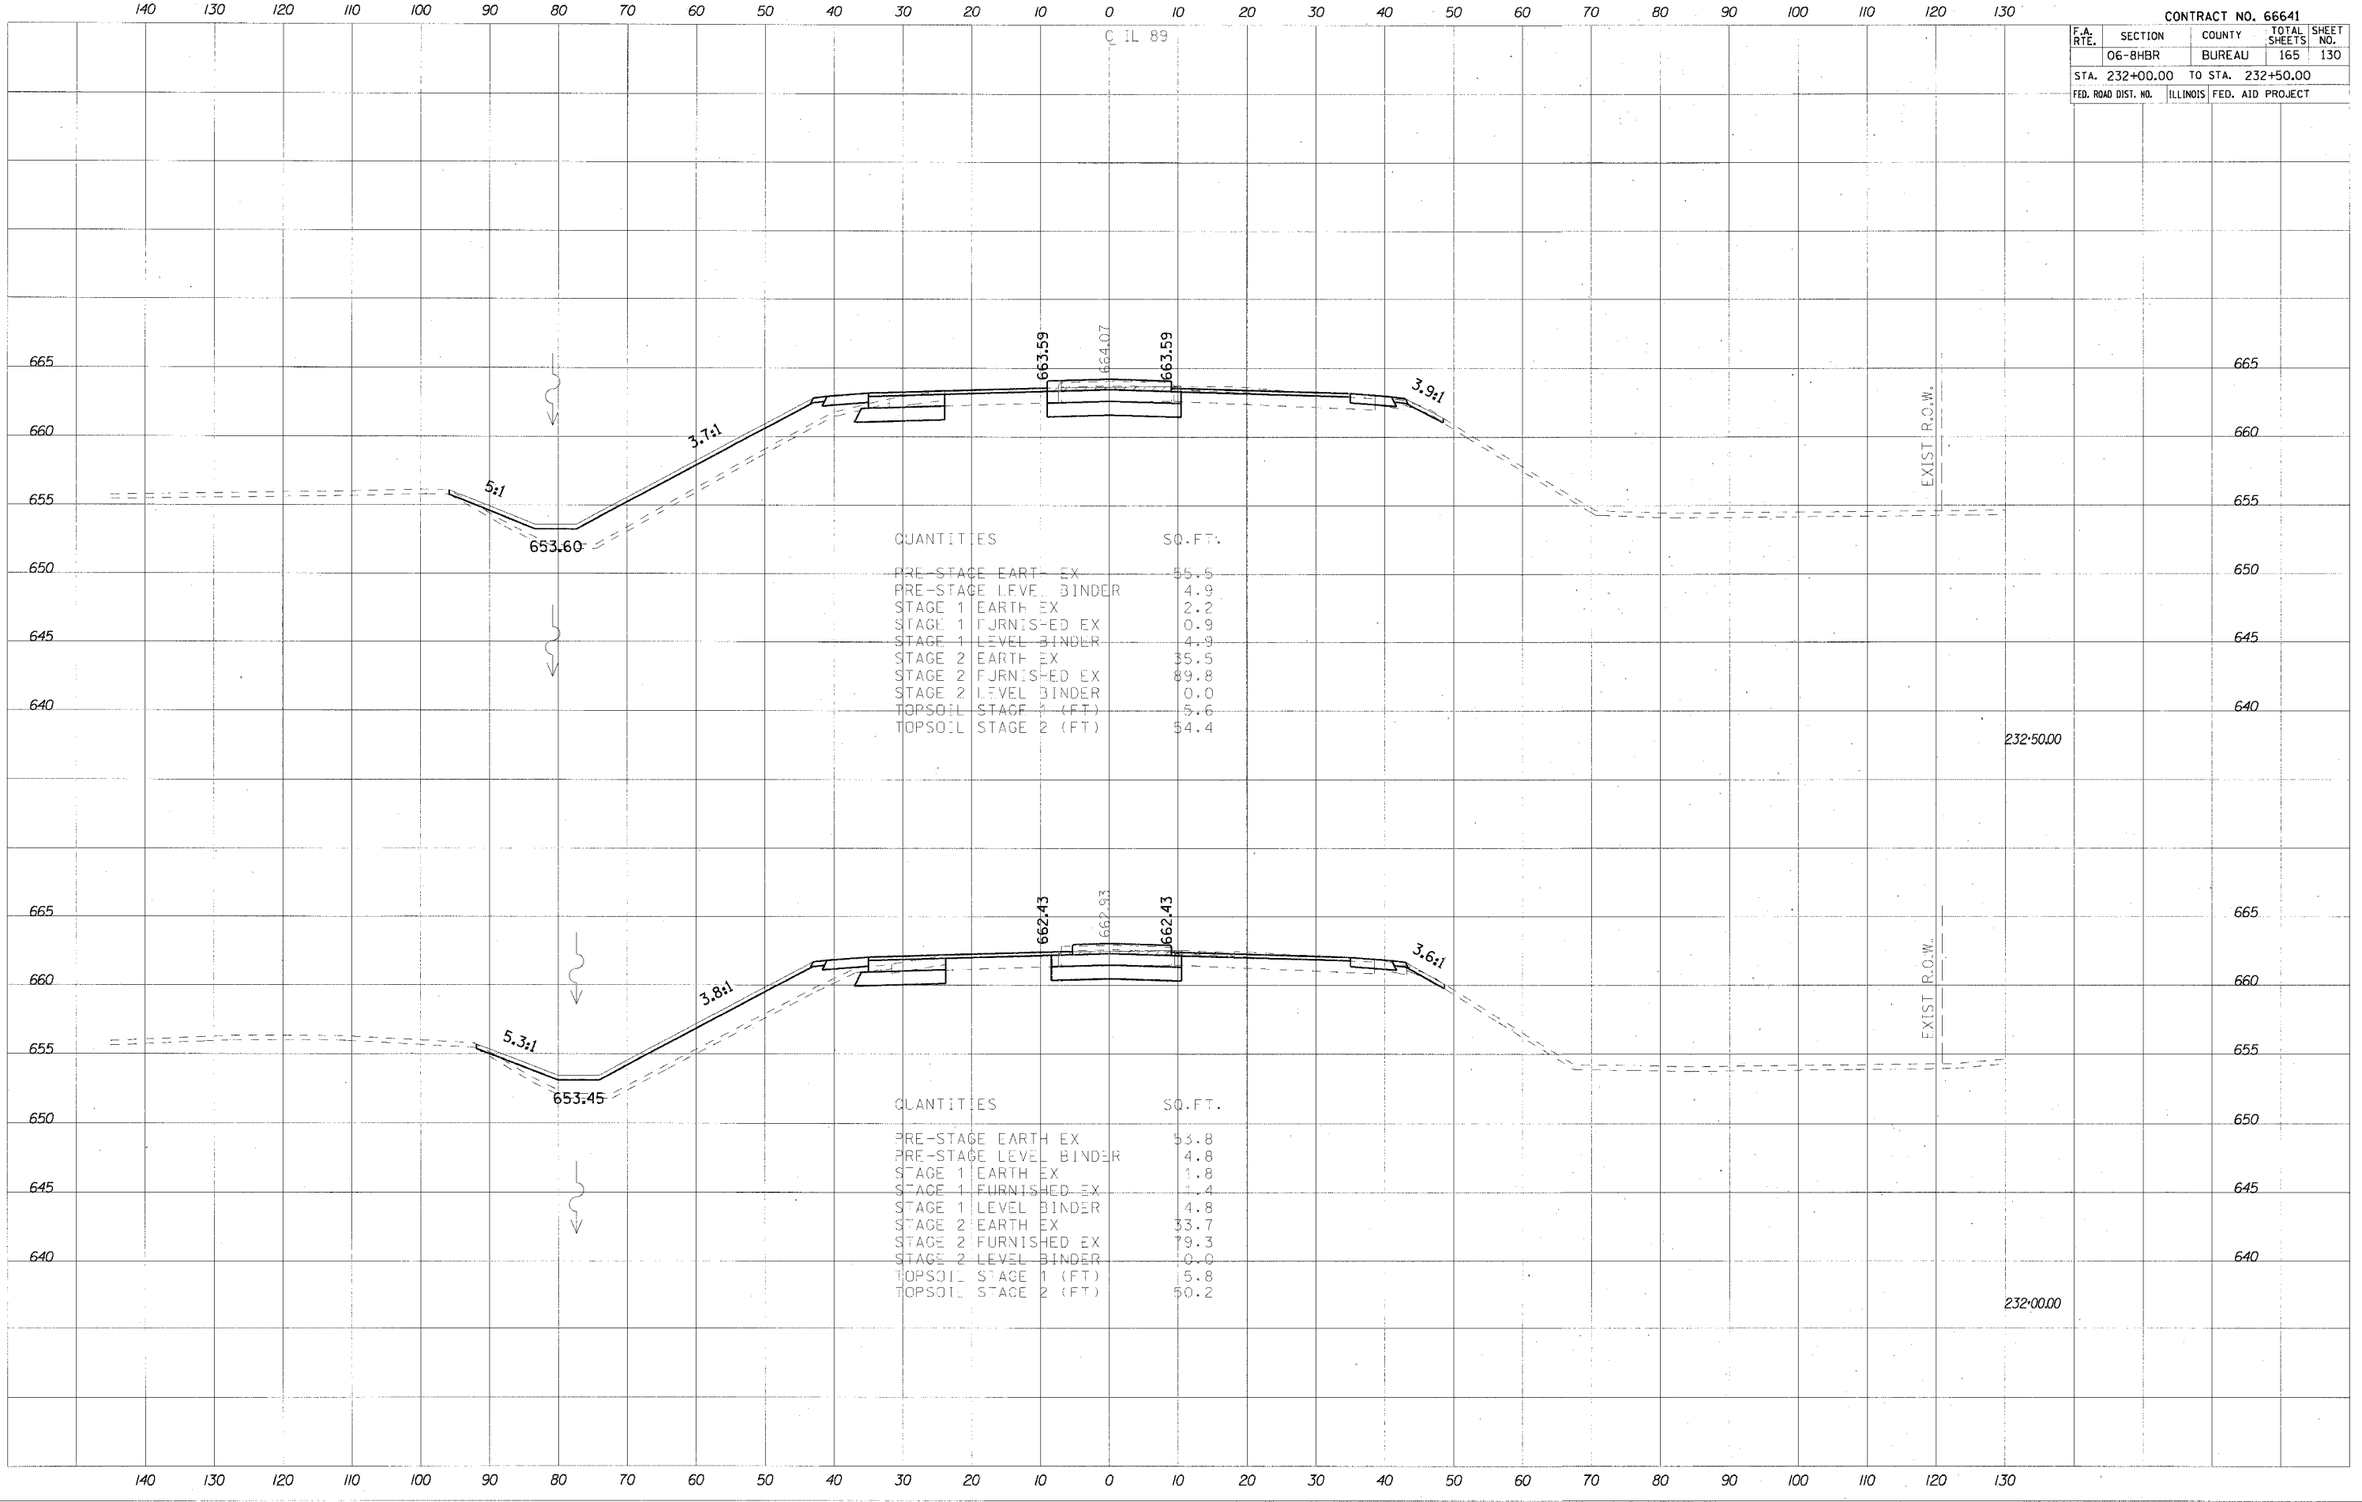

FINAL SURVEY — NO. — BY — DATE
ORIGINAL SURVEY — NO. — BY — DATE
SURVEYED — DRAWN — TEMPLATE — AREAS CHECKED

PLOT DATE = 8/9/2007
FILE NAME = g:\projects\2854889.0002\CDGD\IL89_Cross Sections.dgn
PLOT SCALE = 10.0000 ' / IN.
PLOT TIME = 8:55:51 AM