CONTRACT NO. 66641

F.A. RTE.	SECTION	COUNTY	TOTAL SHEETS	SHEET NO.
	06-8HBR	BUREAU	165	136

STA. 238+00.00 TO STA. 238+50.00

FED. ROAD DIST. NO. | ILLINOIS | FED. AID PROJECT

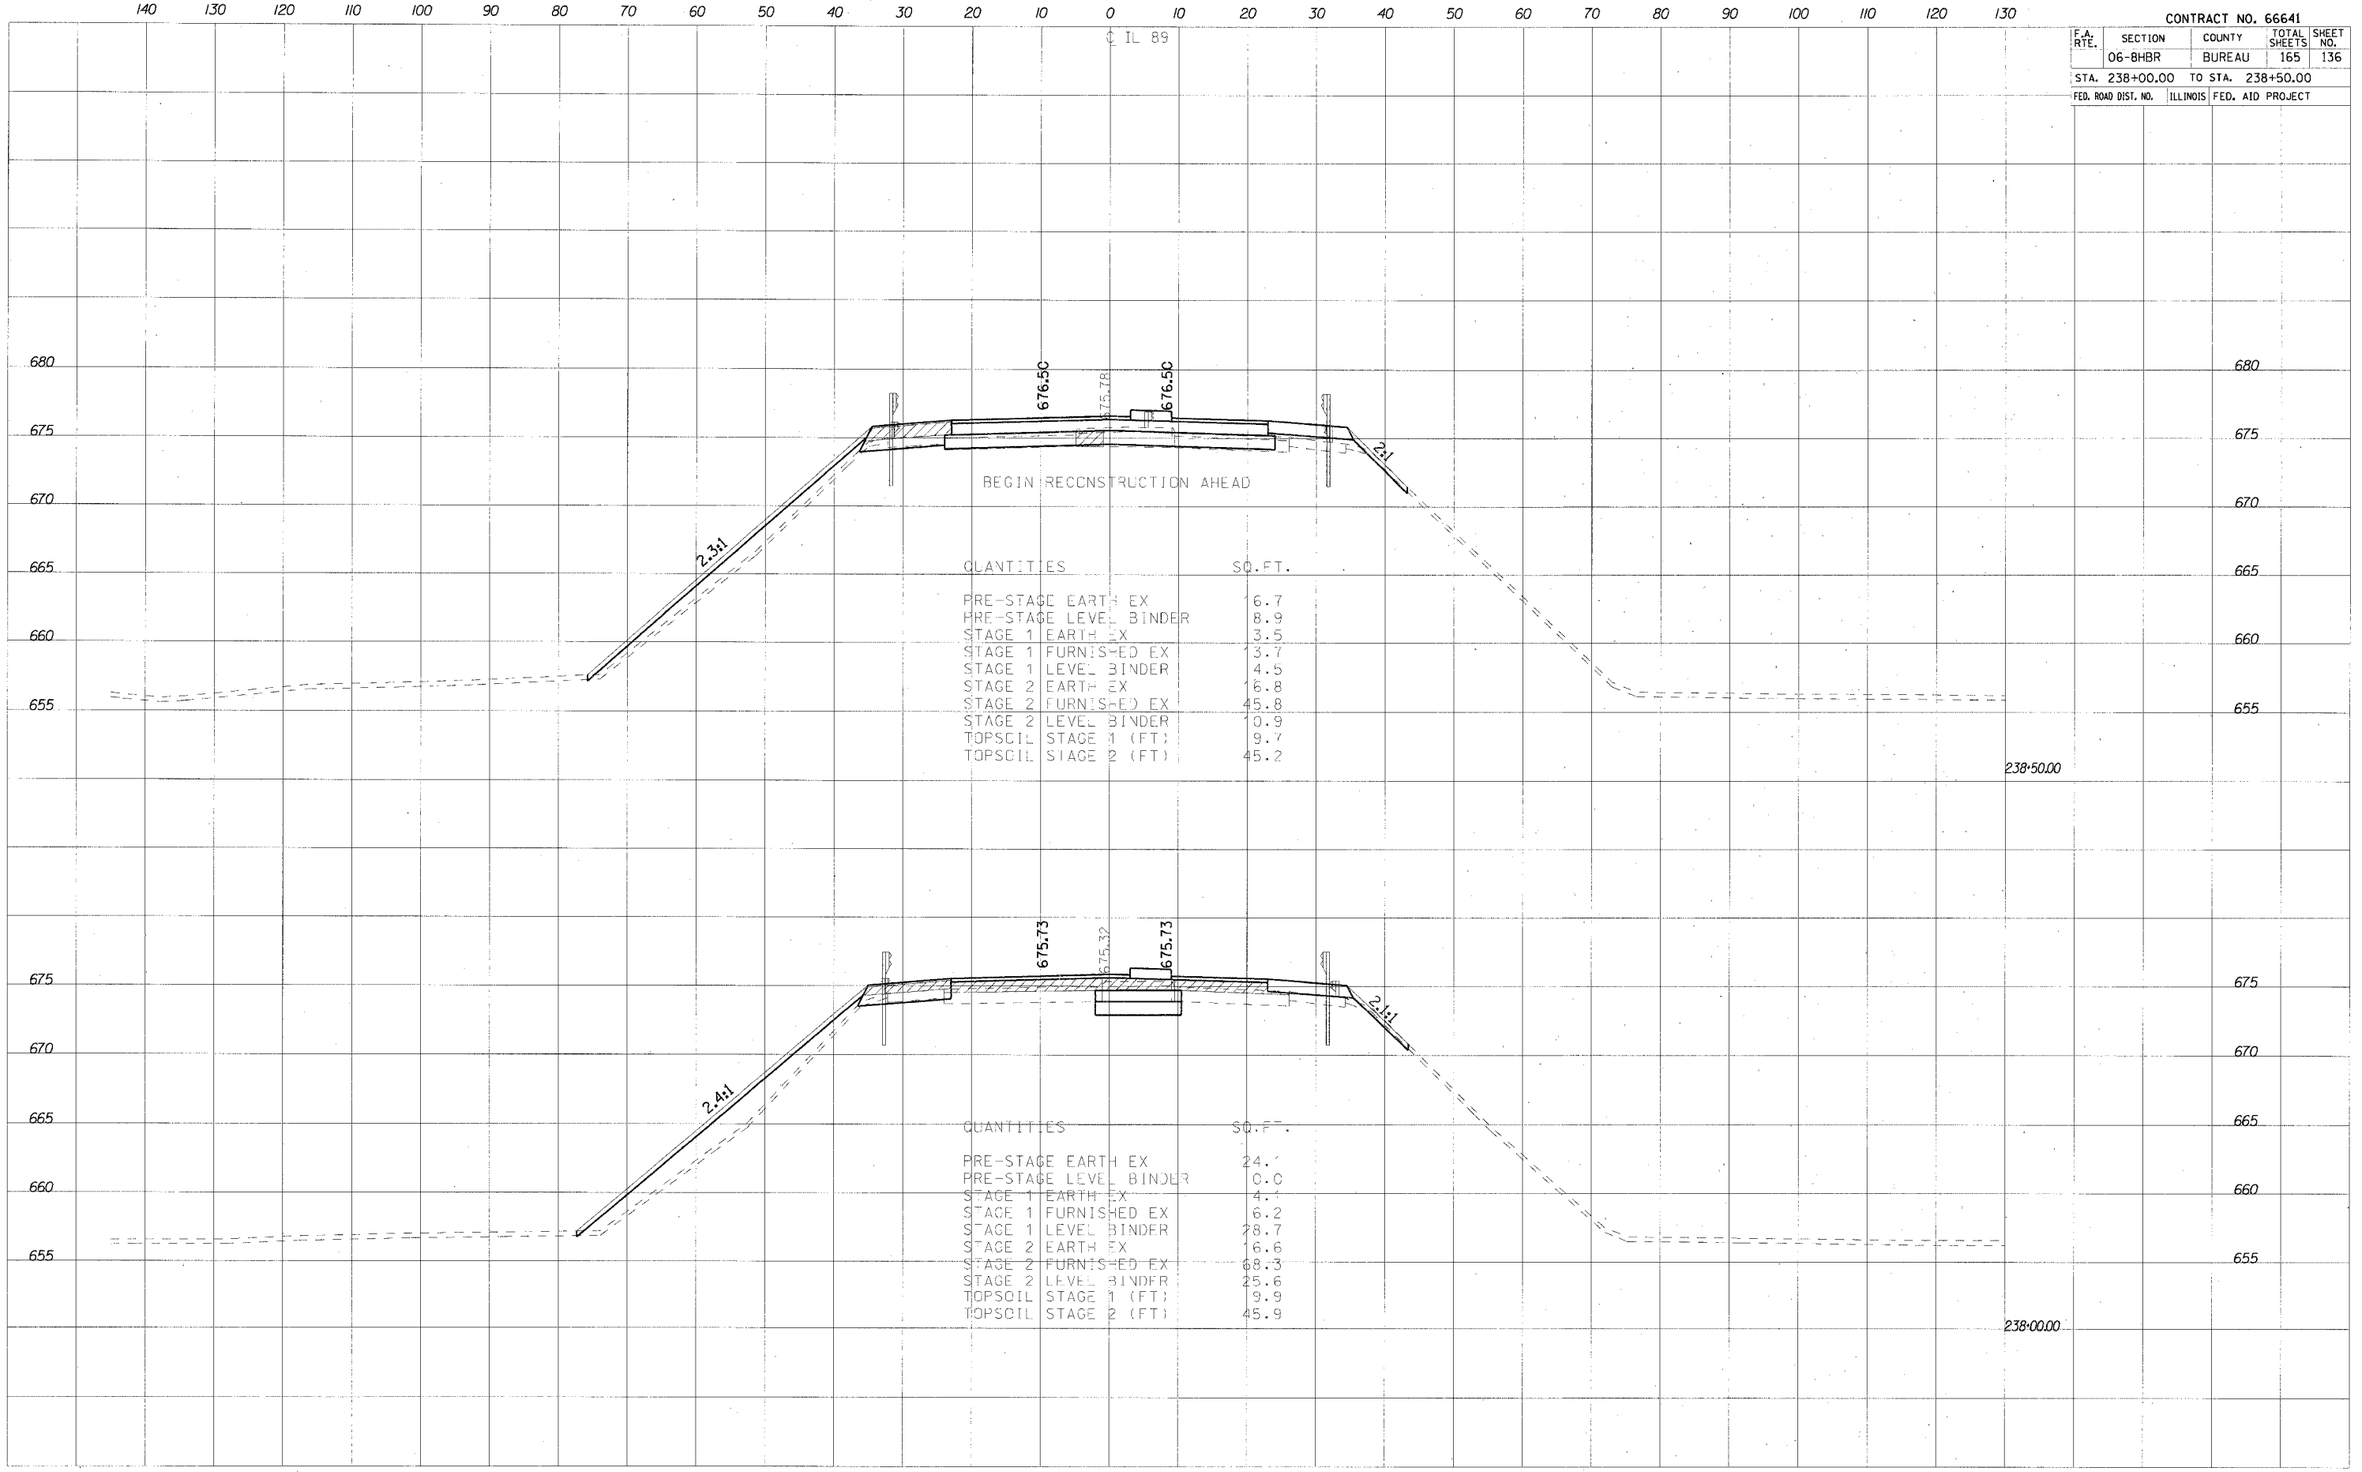

QUANTITIES	SQ.FT.
PRE-STAGE EARTH EX	6.7
PRE-STAGE LEVEL BINDER	8.9
STAGE 1 EARTH EX	3.5
STAGE 1 FURNISHED EX	3.7
STAGE 1 LEVEL BINDER	4.5
STAGE 2 EARTH EX	6.8
STAGE 2 FURNISHED EX	45.8
STAGE 2 LEVEL BINDER	10.9
TOPSOIL STAGE 1 (FT)	9.7
TOPSOIL STAGE 2 (FT)	45.2

QUANTITIES	SQ.FT.
PRE-STAGE EARTH EX	24.7
PRE-STAGE LEVEL BINDER	0.0
STAGE 1 EARTH EX	4.7
STAGE 1 FURNISHED EX	6.2
STAGE 1 LEVEL BINDER	28.7
STAGE 2 EARTH EX	16.6
STAGE 2 FURNISHED EX	68.3
STAGE 2 LEVEL BINDER	25.6
TOPSOIL STAGE 1 (FT)	9.9
TOPSOIL STAGE 2 (FT)	45.9

FINAL SURVEY — DATE, BY, SURVEYED, DRAWN, NOTE BOOK, PLAN LAY, AREAS, NO., AREAS CHECKED

ORIGINAL SURVEY — DATE, BY, SURVEYED, DRAWN, NOTE BOOK, PLAN LAY, AREAS, NO., AREAS CHECKED

PLOT DATE = 8/9/2007
FILE NAME = g:\pr-project\285-4089_002\CGGD\IL89-final-cross-sections.dgn
PLOT SCALE = 10.0000 ' / in.
PLOT TIME = 8:59:35 AM