CONTRACT NO. 66641

F.A. RTE.	SECTION	COUNTY	TOTAL SHEETS	SHEET NO.
	06-8HBR	BUREAU	165	140

STA. 244+00.00 TO STA. 244+50.00

FED. ROAD DIST. NO. | ILLINOIS | FED. AID PROJECT

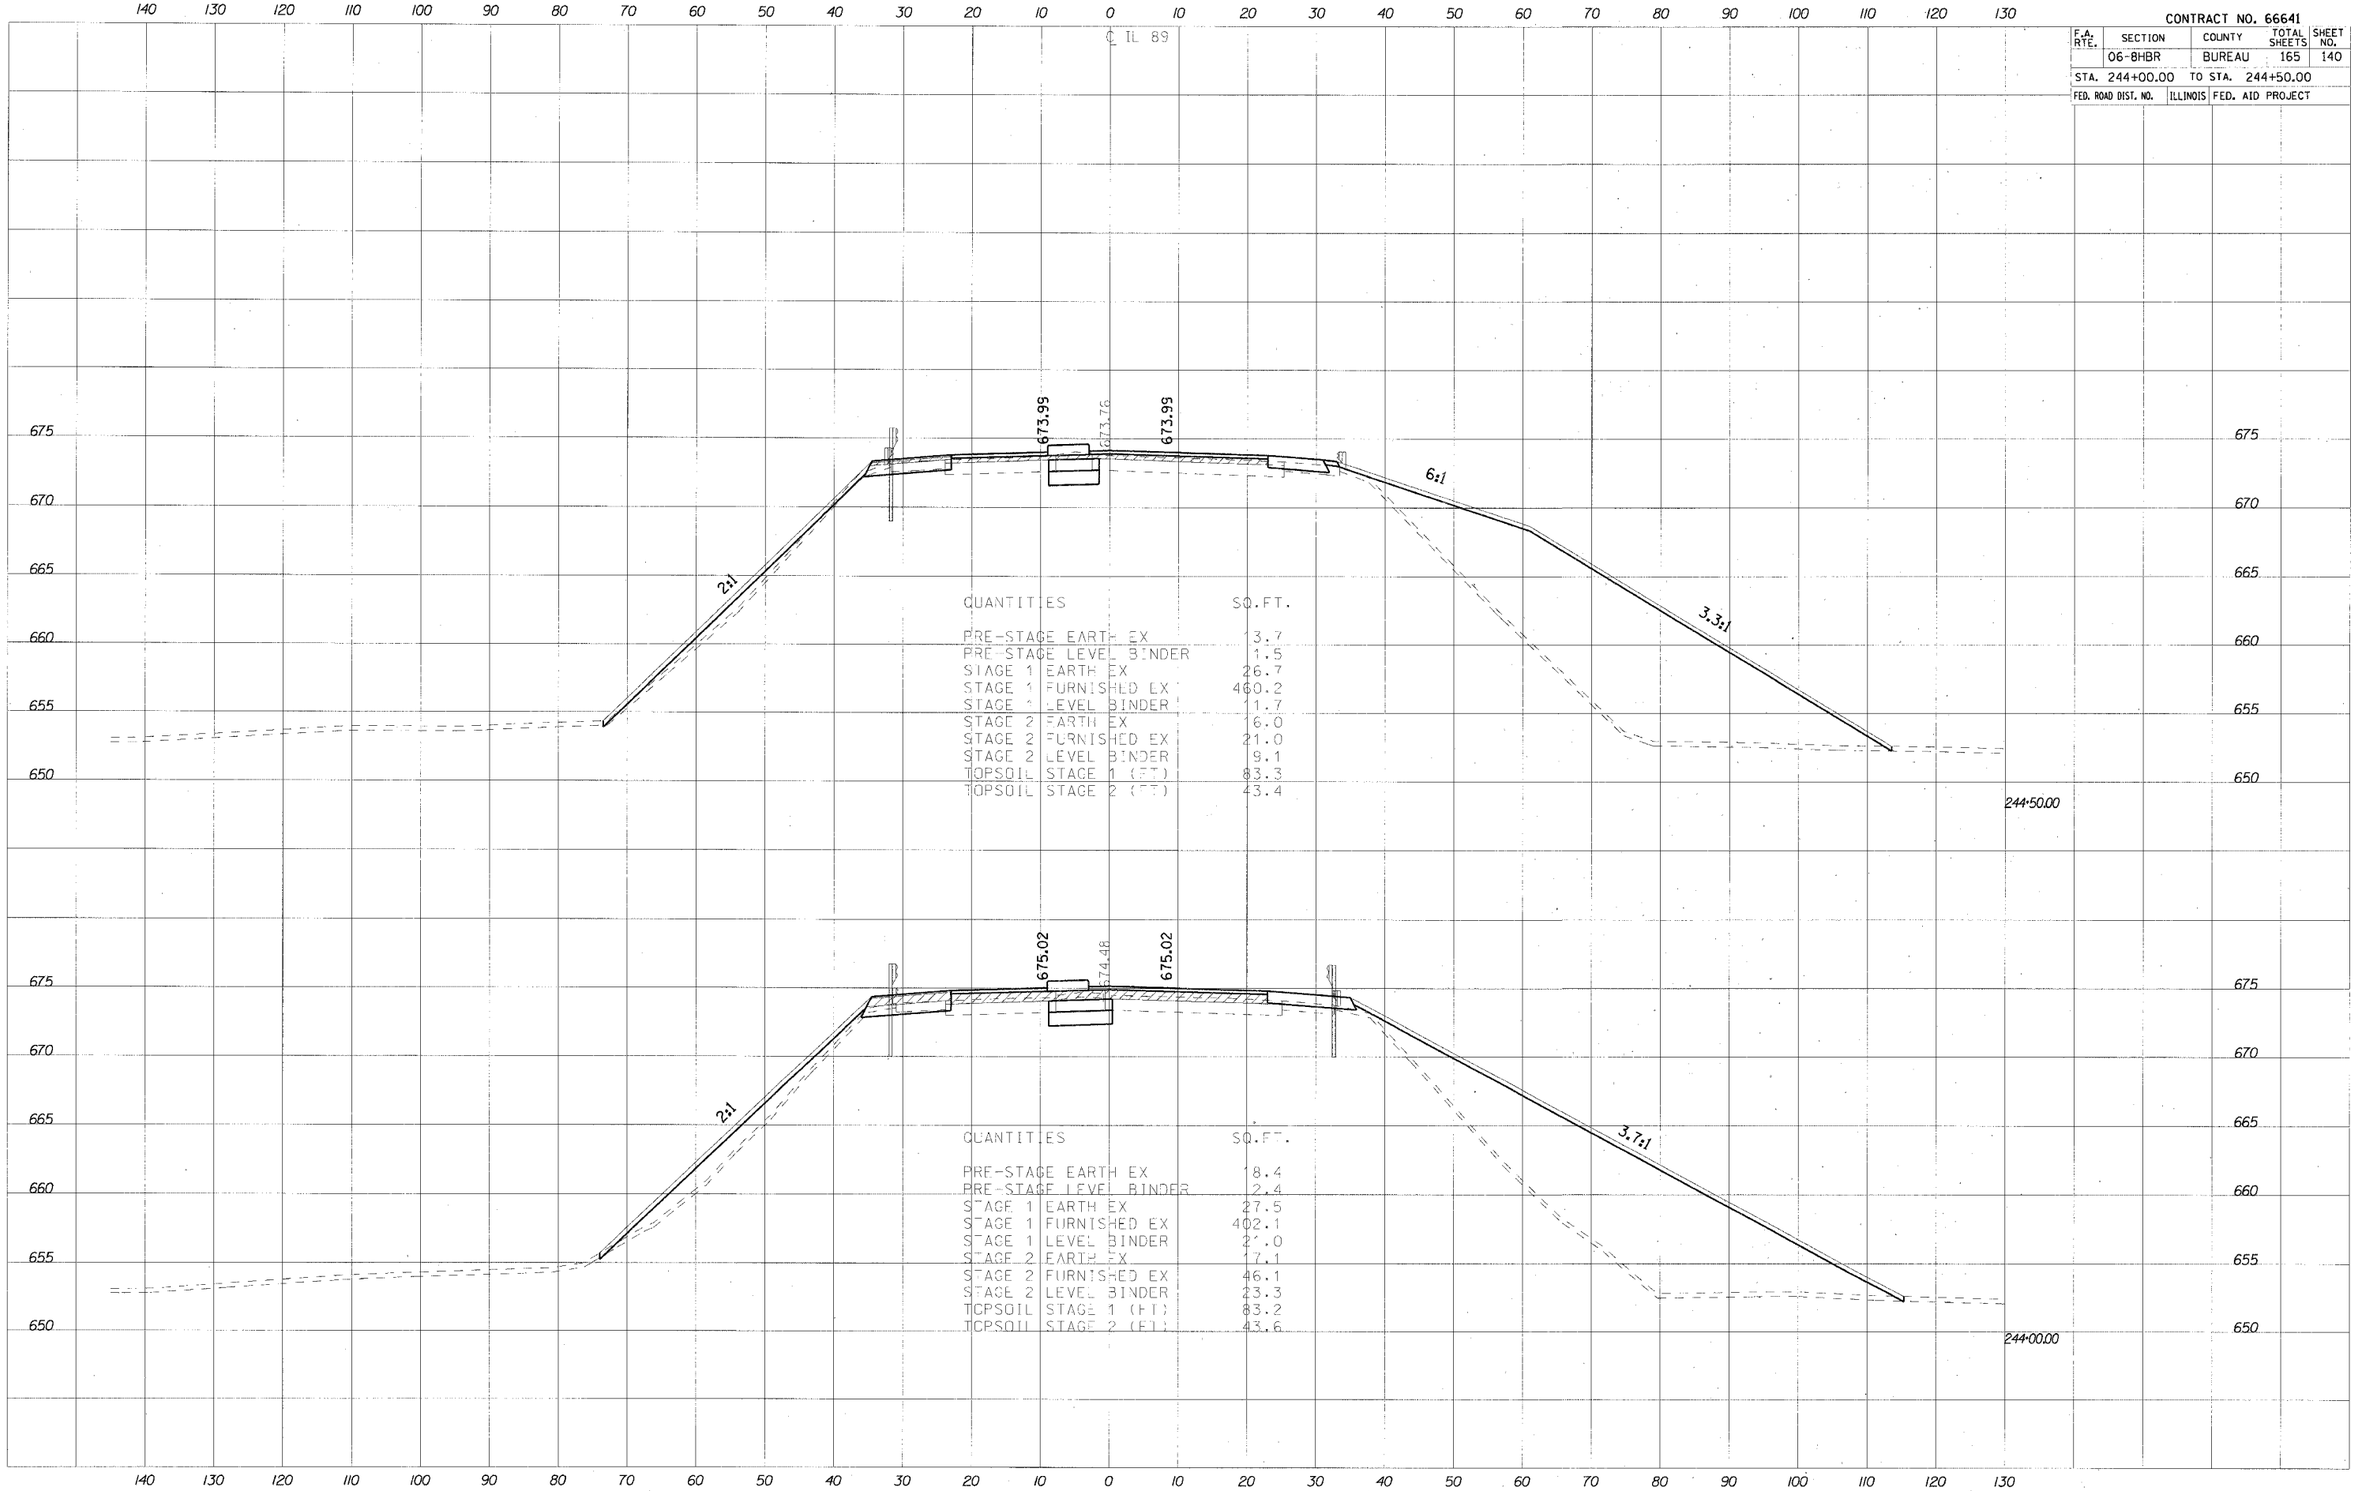

QUANTITIES

	SQ.FT.
PRE-STAGE EARTH EX	13.7
PRE-STAGE LEVEL BINDER	1.5
STAGE 1 EARTH EX	26.7
STAGE 1 FURNISHED EX	460.2
STAGE 1 LEVEL BINDER	11.7
STAGE 2 EARTH EX	16.0
STAGE 2 FURNISHED EX	21.0
STAGE 2 LEVEL BINDER	9.1
TOPSOIL STAGE 1 (FT)	83.3
TOPSOIL STAGE 2 (FT)	43.4

QUANTITIES

	SQ.FT.
PRE-STAGE EARTH EX	18.4
PRE-STAGE LEVEL BINDER	2.4
STAGE 1 EARTH EX	27.5
STAGE 1 FURNISHED EX	402.1
STAGE 1 LEVEL BINDER	21.0
STAGE 2 EARTH EX	17.1
STAGE 2 FURNISHED EX	46.1
STAGE 2 LEVEL BINDER	23.3
TOPSOIL STAGE 1 (FT)	83.2
TOPSOIL STAGE 2 (FT)	43.6

FINAL SURVEY — NOTE BOOK NO. — SURVEYED — PLOTTED — TRACED — AREAS — AREAS CHECKED — BY — DATE

ORIGINAL SURVEY — NOTE BOOK NO. — SURVEYED — PLOTTED — TRACED — AREAS — AREAS CHECKED — BY — DATE

PLOT DATE = 8/9/2007
FILE NAME = g:\projects\2054089_002\CD00\IL89\proposed\sec06a.dgn
PLOT SCALE = 10.0000 ' / IN.
PLOT TIME = 8:05:38 AM