CONTRACT NO. 66641

F.A. RTE.	SECTION	COUNTY	TOTAL SHEETS	SHEET NO.
	06-8HBR	BUREAU	165	150

STA. 254+00.00 TO STA. 254+50.00

FED. ROAD DIST. NO. | ILLINOIS | FED. AID PROJECT

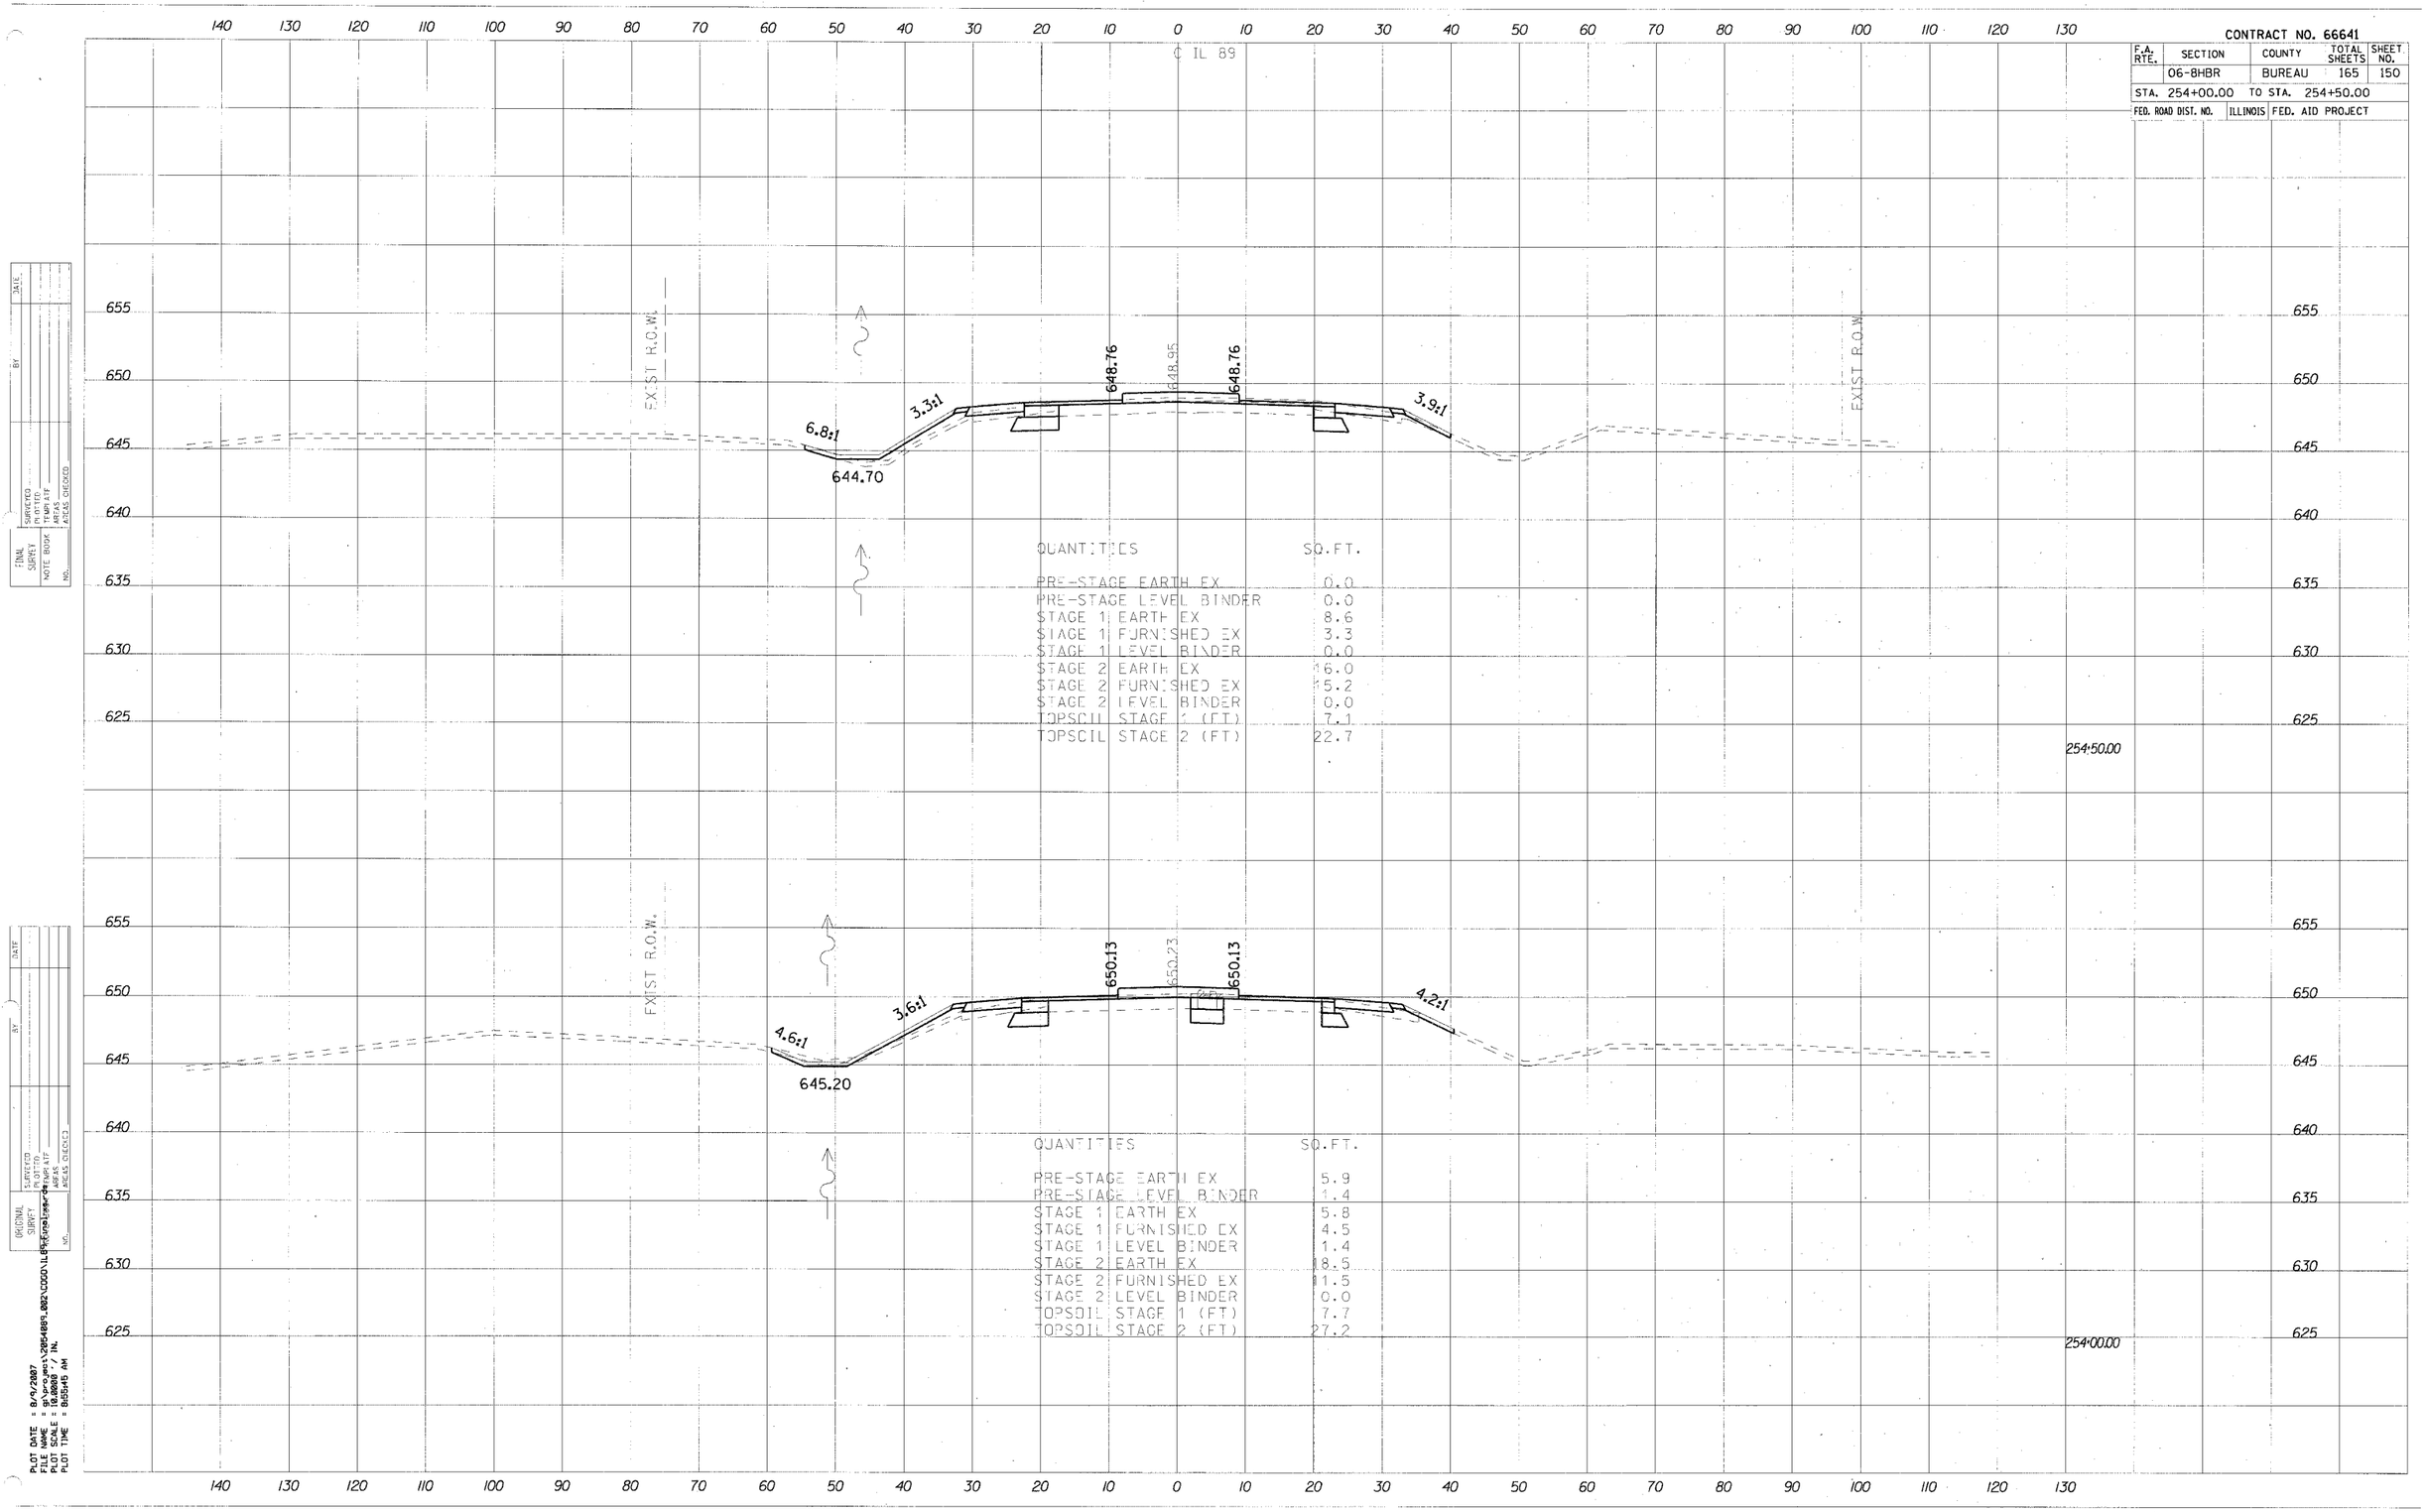

FINAL SURVEY | NOTE BOOK | NO. | SURVEYED | DATE | BY | COMP. ATT. | AREAS | AREAS CHECKED

ORIGINAL SURVEY | DATE | BY

PLOT DATE = 8/9/2007
FILE NAME = g:\prg_pest\20854881.002\CDD\IL89fpfunelsheet.dgn
PLOT SCALE = 10.0000 ' / IN.
PLOT TIME = 8:55:45 AM