CONTRACT NO. 66641

| F.A. RTE. | SECTION | COUNTY | TOTAL SHEETS | SHEET NO. |
|---|---|---|---|---|
| | 06-8HBR | BUREAU | 165 | 151 |

STA. 254+87.84 TO STA. 255+00.00

| FED. ROAD DIST. NO. | ILLINOIS | FED. AID PROJECT |
|---|---|---|

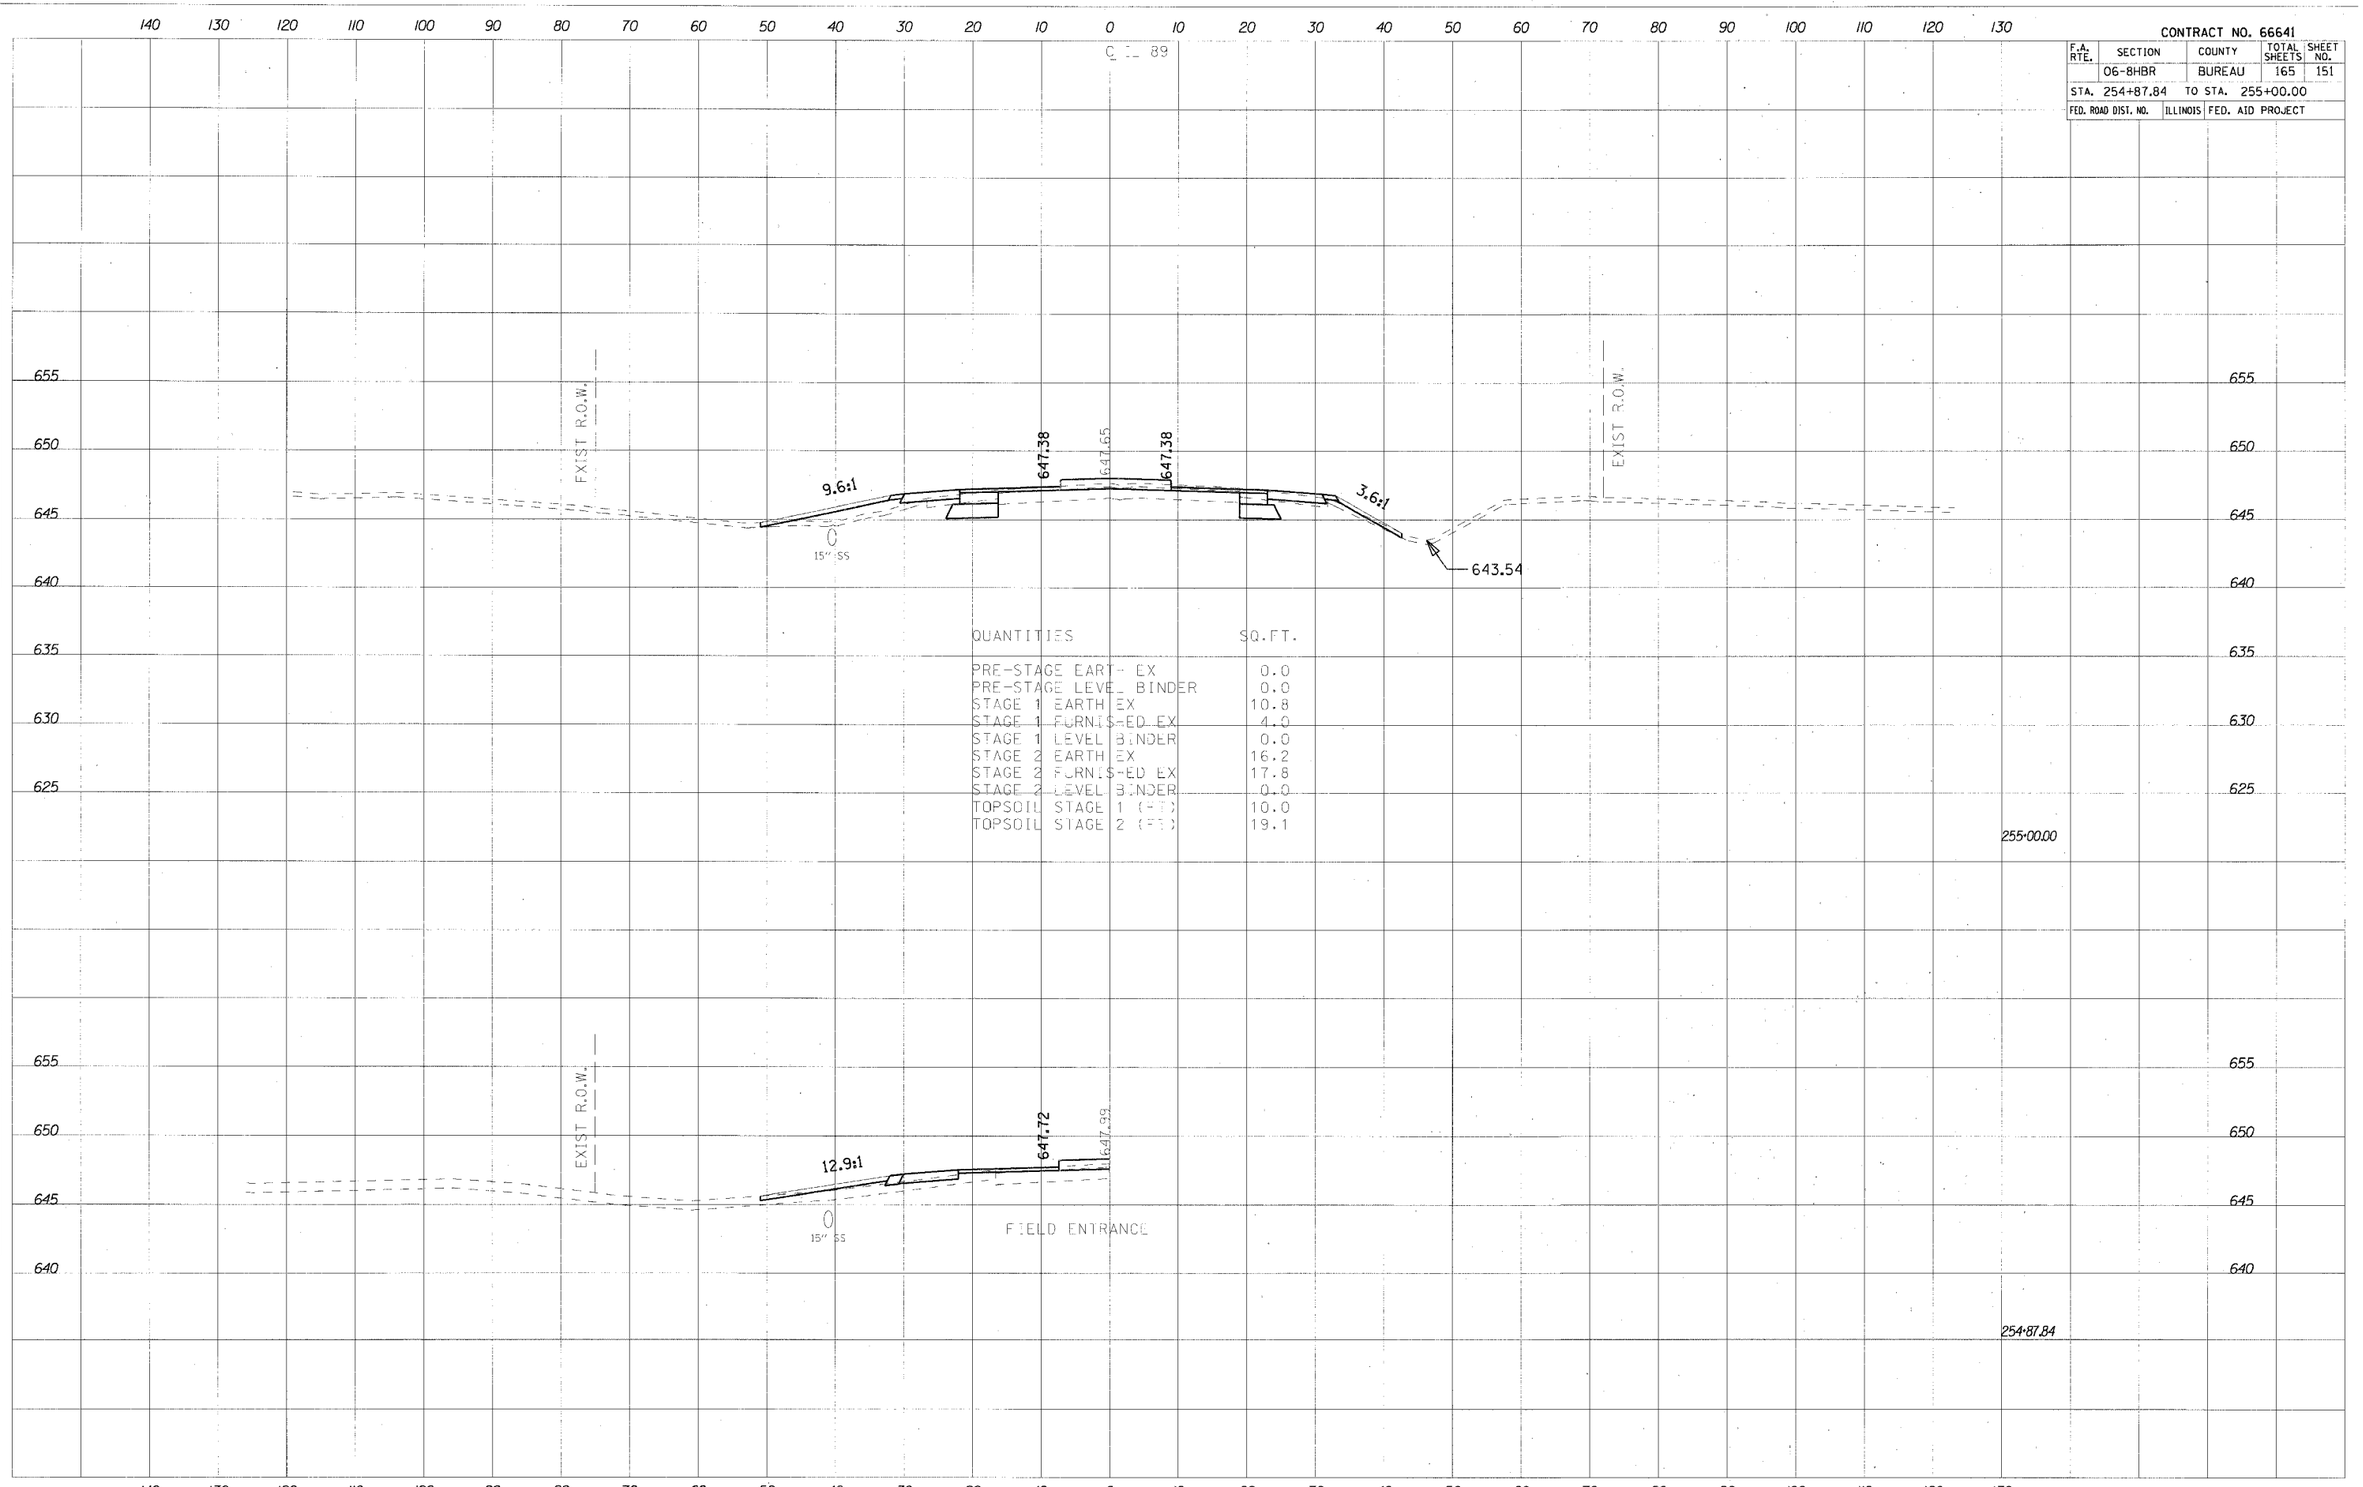


| QUANTITIES | SQ.FT. |
|---|---|
| PRE-STAGE EARTH EX | 0.0 |
| PRE-STAGE LEVEL BINDER | 0.0 |
| STAGE 1 EARTH EX | 10.8 |
| STAGE 1 FURNISHED EX | 4.0 |
| STAGE 1 LEVEL BINDER | 0.0 |
| STAGE 2 EARTH EX | 16.2 |
| STAGE 2 FURNISHED EX | 17.8 |
| STAGE 2 LEVEL BINDER | 0.0 |
| TOPSOIL STAGE 1 (FT) | 10.0 |
| TOPSOIL STAGE 2 (FT) | 19.1 |

PLOT DATE = 8/9/2007
FILE NAME = g:\project\2054089.002\CDGD\IL89\Final\Sheets\
PLOT SCALE = 10.0000 ' / IN.
PLOT TIME = 8:55:46 AM