CONTRACT NO. 66697

F.A. RTE.	SECTION	COUNTY	TOTAL SHEETS	SHEET NO.
693	19BR-1	FORD	50	47

STA. 811+40.12 TO STA.811+50.00

FED. ROAD DIST. NO. | ILLINOIS | FED. AID PROJECT

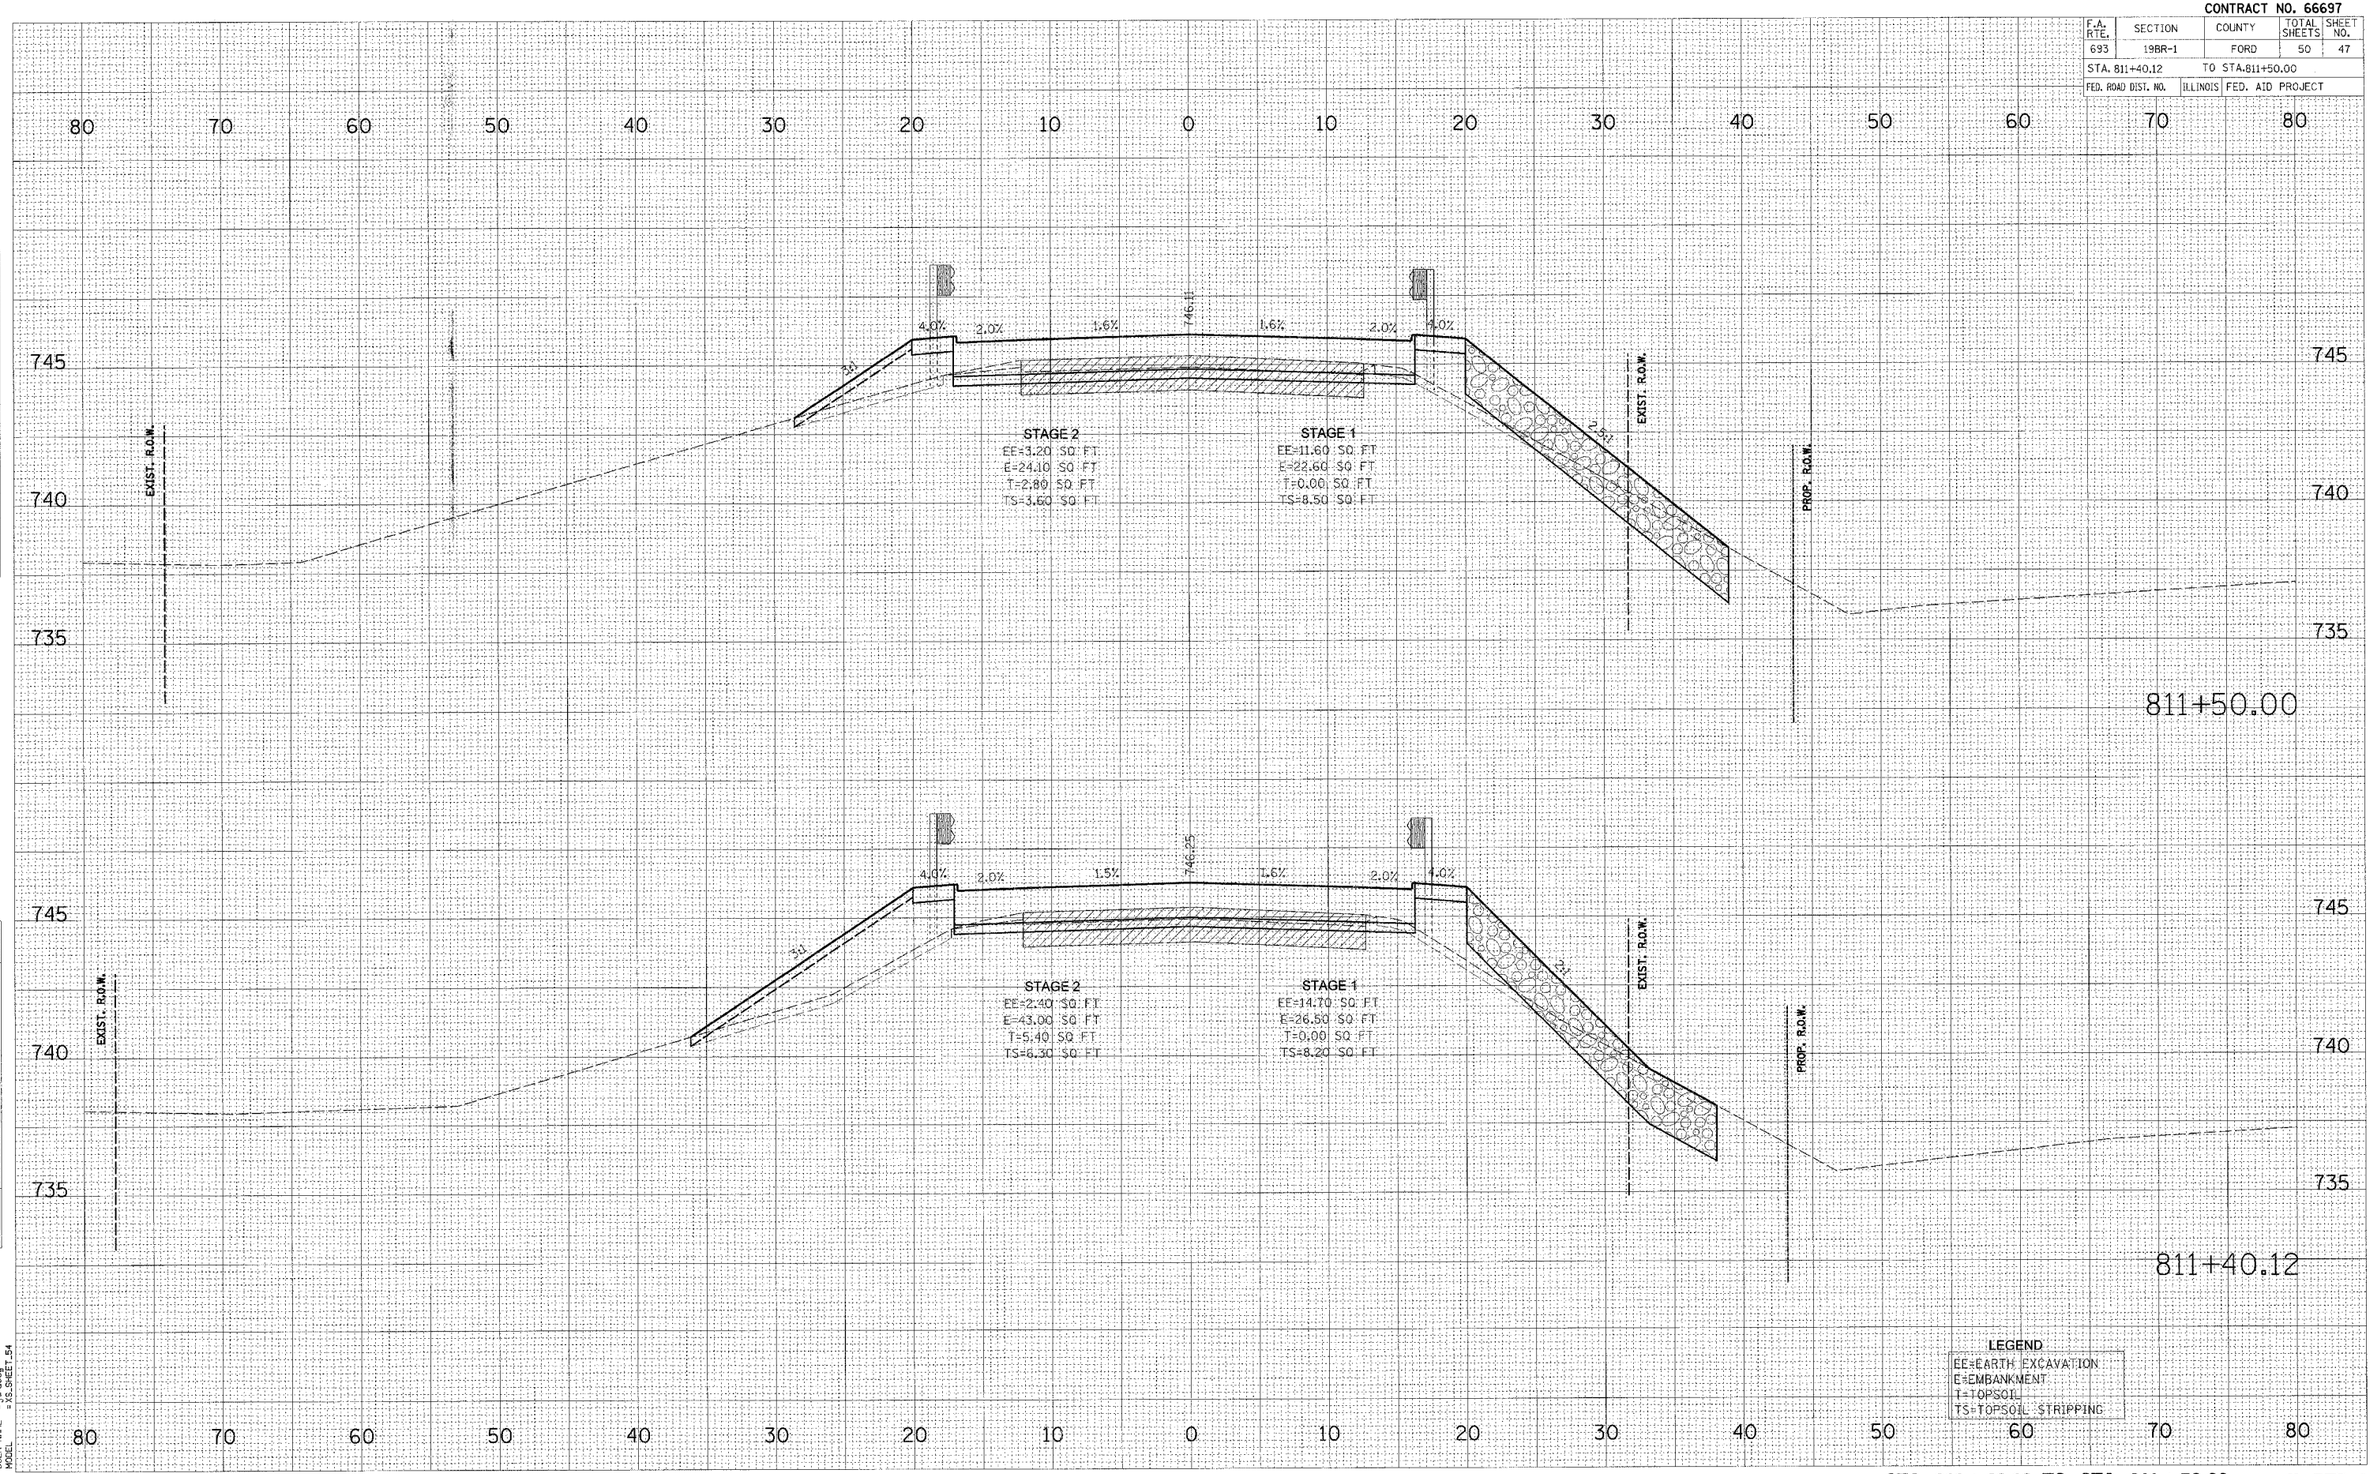

STA 811+40.12 TO STA 811+50.00 IL RTE 9

FINAL SURVEY | NOTE BOOK | NO. | SURVEYED | PLOTTED | TEMPLATE | AREAS | AREAS CHECKED | BY | DATE

ORIGINAL SURVEY | NOTE BOOK | NO. | SURVEYED | PLOTTED | TEMPLATE | AREAS | AREAS CHECKED | BY | DATE

PLOT DATE = 8/9/2007
FILE NAME = k:\11200206\cadd\geo\200206_9_pxhdgn
PLOT SCALE = 1:5
USER NAME = jtracey
MODEL = XS_SHEET_54