Job #D-94-006-07
Contract #68677

ROUTE NO.	SECTION	COUNTY	TOTAL SHEETS	SHEET NO.
F.A.P. 310 U.S. 67	(40BY)BR. (41-A)BR-1	McDonough	66	36
FED. ROAD DIST. NO. 4		FED. AID PROJECT-		

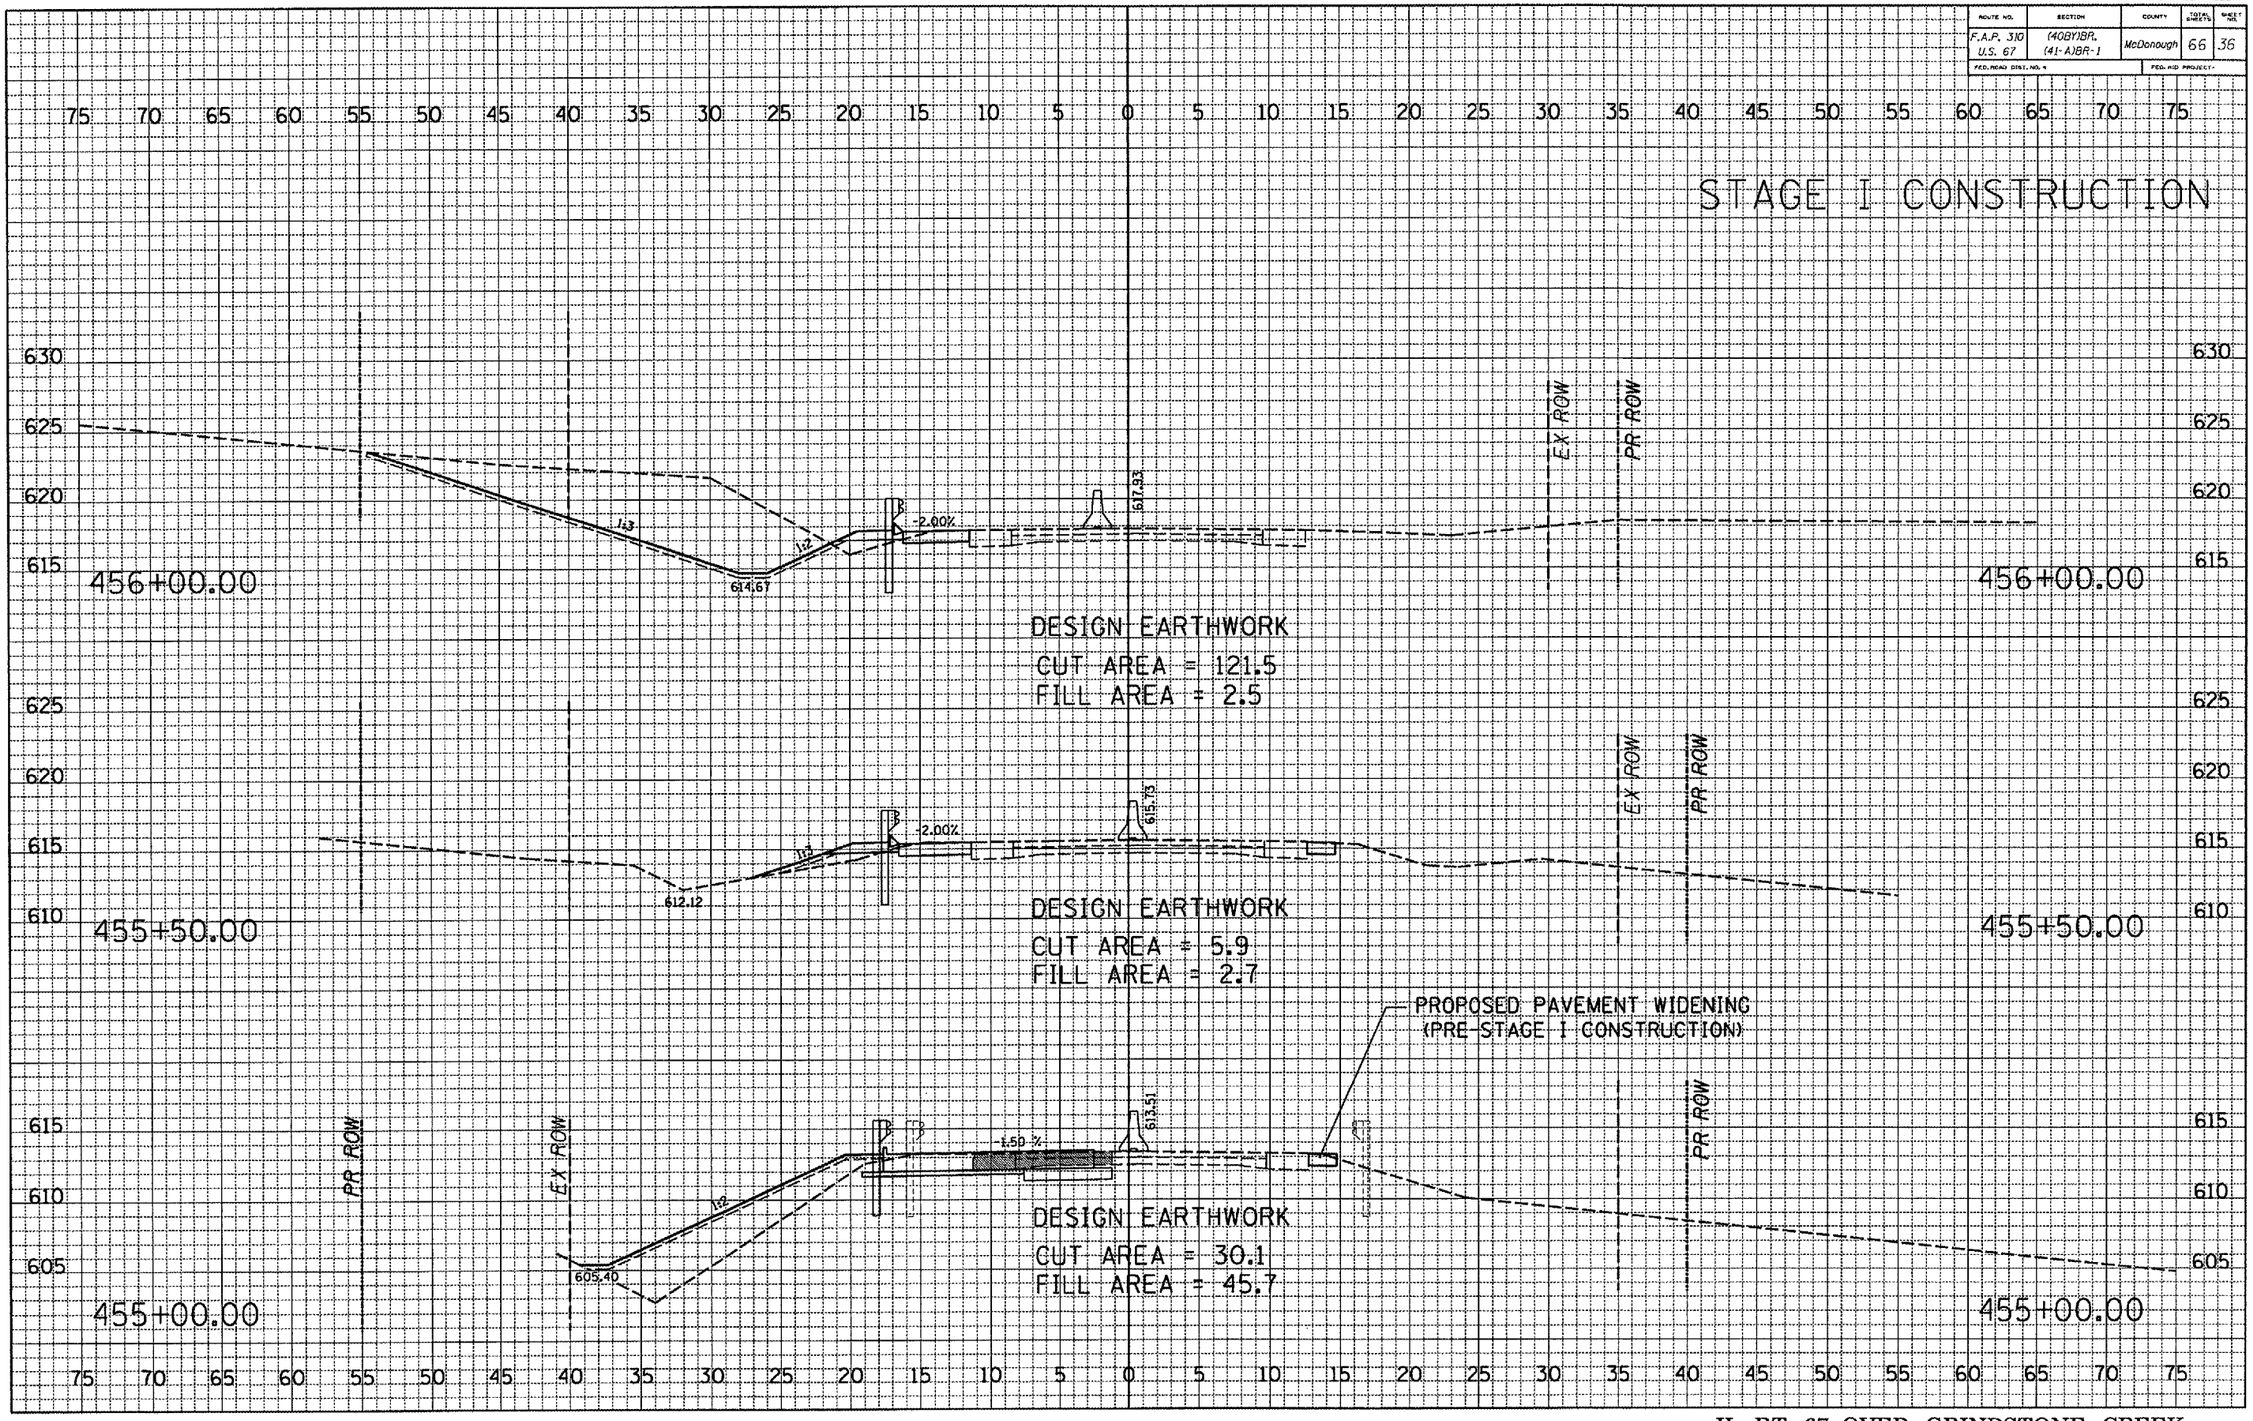

FINAL SURVEY	BY	DATE
SURVEYED		
PLOTTED		
TRAVERSE		
NOTE BOOK		
AREAS		
AREAS CHECKED		
NO.		

ORIGINAL SURVEY	BY	DATE
SURVEYED		
PLOTTED		
TRAVERSE		
NOTE BOOK		
AREAS		
AREAS CHECKED		
NO.		

PLOT DATE = 7/12/2007
FILE NAME = s:\trans\1050D03-PTB10934US67\2006Roadway\XSSHEETS-Phase1.dgn
PLOT SCALE = 100.000 ' / IN.
USER NAME = bergar

s:/trans/1050D03-PTB10934US67/2006Roadway/XSSHEETS-Phase1.dgn

IL RT 67 OVER GRINDSTONE CREEK