Job #D-94-006-07
Contract #68677

ROUTE NO.	SECTION	COUNTY	TOTAL SHEETS	SHEET NO.
F.A.P. 310 U.S. 67	(40BY)BR, (41-A)BR-1	McDonough	66	43
FED. ROAD DIST. NO. 4		FED. AID PROJECT-		

STAGE II CONSTRUCTION

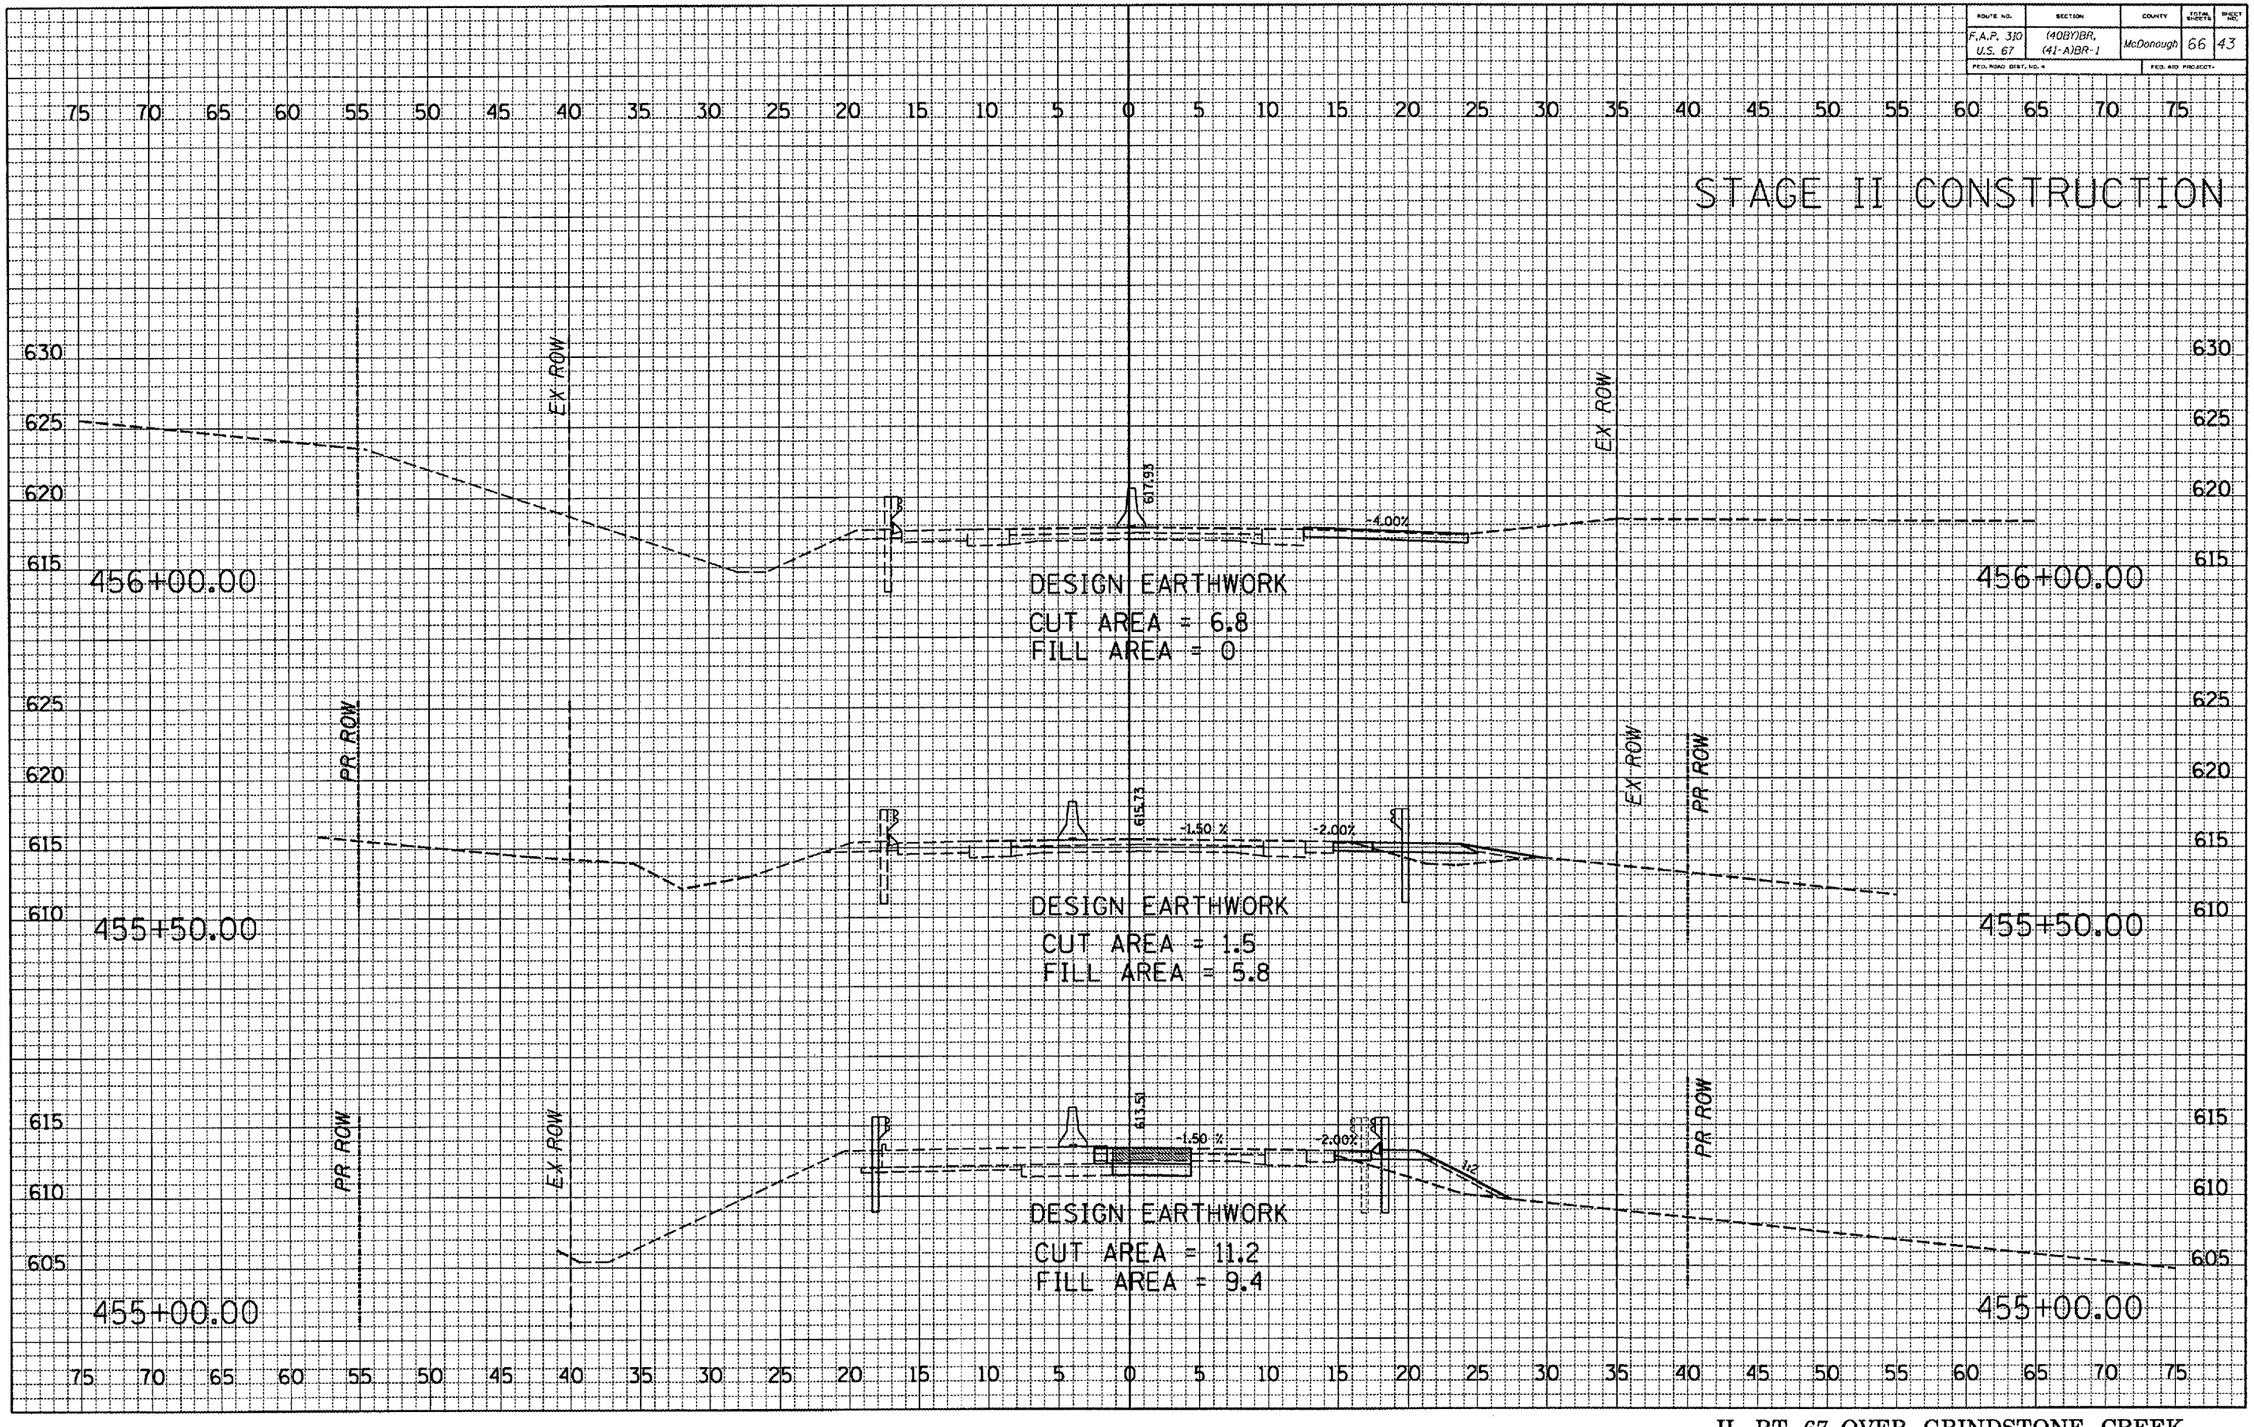

FINAL SURVEY — SURVEYED BY, PLOTTED DATE, NOTE BOOK, TOTAL AREAS, AREAS CHECKED, NO.

ORIGINAL SURVEY — SURVEYED BY, PLOTTED DATE, NOTE BOOK, TOTAL AREAS, AREAS CHECKED, NO.

PLOT DATE = 7/12/2007
FILE NAME = c:\projects\050818\xssheets.dgn
PLOT SCALE = 100.1861 ' / IN.
USER NAME = longp

S:/TRANS/1050D03-PTB10934US67/2006ROADWAY/XSSHEETS-PHASE2.DGN

IL RT 67 OVER GRINDSTONE CREEK