CONTRACT NO. 70232

F.A.P RTE.	SECTION	COUNTY	TOTAL SHEETS	SHEET NO.
721	(113BR)BR	DEWITT	81	64
STA. 244+75.00		TO STA. 244+75.00		
FED. ROAD DIST. NO.	ILLINOIS	FED. AID PROJECT		

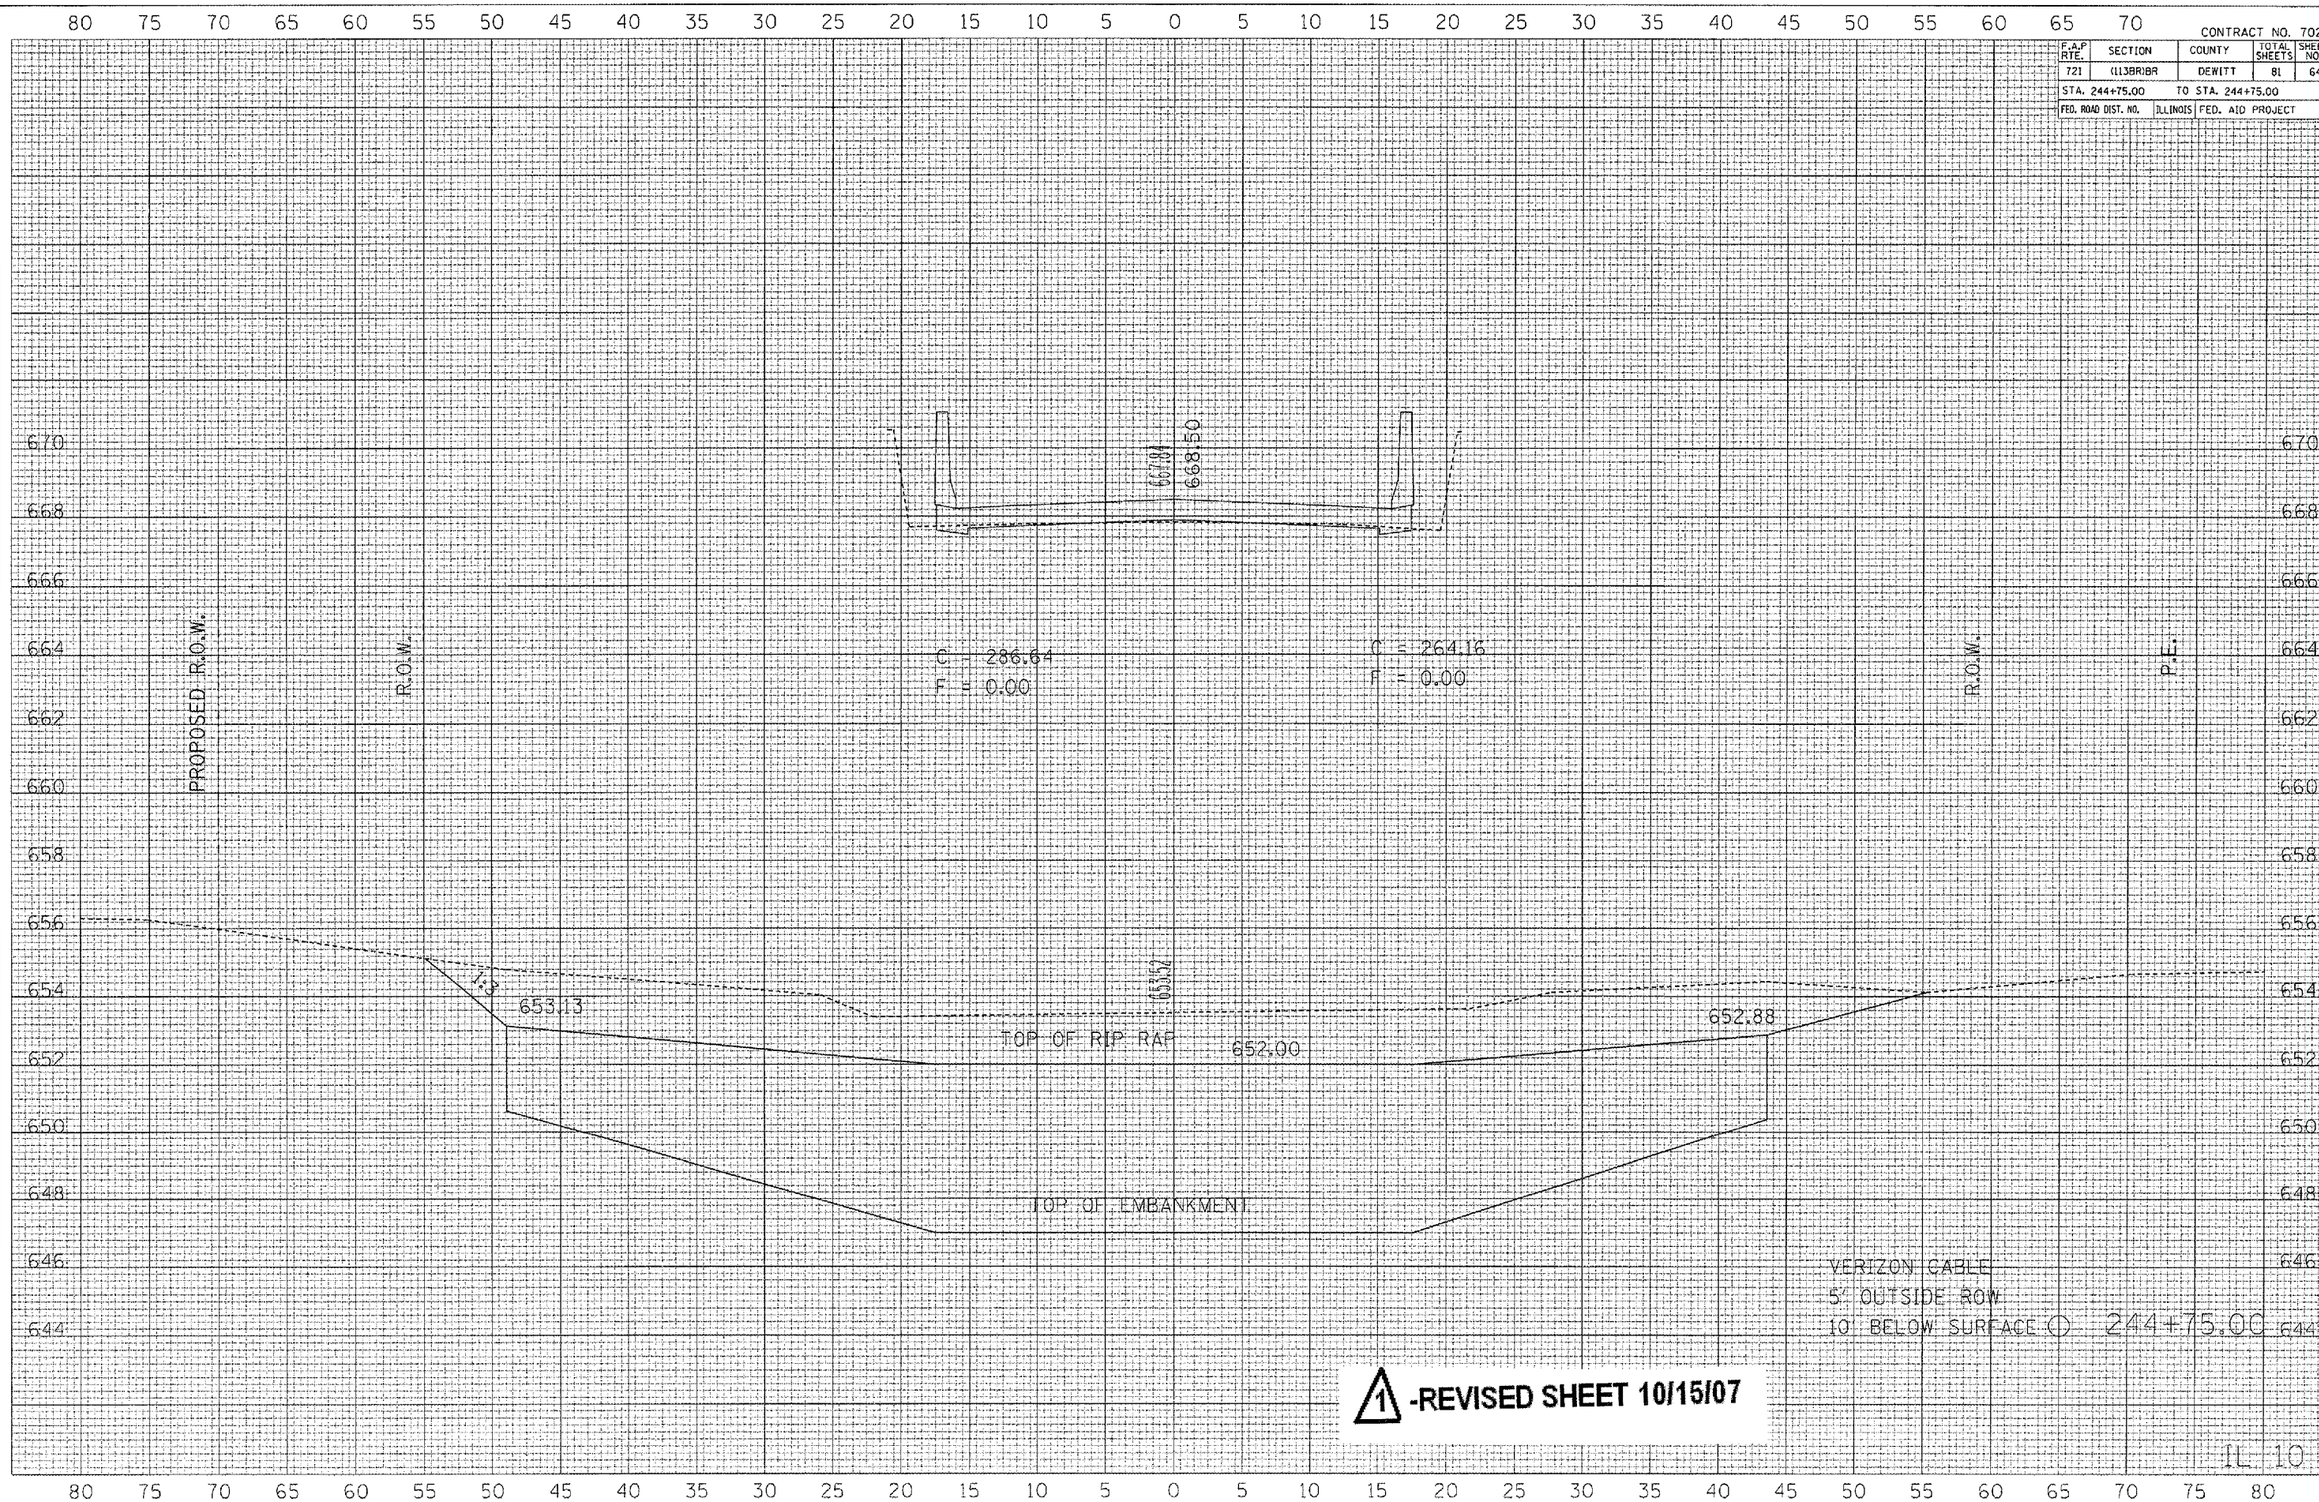

1 -REVISED SHEET 10/15/07

IL 10

FINAL SURVEY NOTE BOOK NO. SURVEYED PLOTTED TEMPLATE AREAS AREAS CHECKED BY DATE

ORIGINAL SURVEY NOTE BOOK NO. SURVEYED PLOTTED TEMPLATE AREAS AREAS CHECKED BY DATE

PLOT DATE = 10/12/2007
FILE NAME = a:\projects\d503002 (v8)\ill-10\ill-10.dgn
PLOT SCALE = 10.5882 ' / IN.
USER NAME = collierbw