CONTRACT NO. 70232

F.A.P. RTE.	SECTION	COUNTY	TOTAL SHEETS	SHEET NO.
721	(113BR)BR	DEWITT	81	1

STATE OF ILLINOIS
DEPARTMENT OF TRANSPORTATION
DIVISION OF HIGHWAYS

PROPOSED
HIGHWAY PLANS

SCALES { PLAN 1" = 20'
PROFILE HORIZ. 1" = 20'
PROFILE VERT. 1" = 5'
CROSS SECTIONS 1" = 5' HORIZ
1" = 2' VERT.

F.A.P. ROUTE 721 (IL 10)
SECTION (113BR)BR
DEWITT COUNTY

PROJECT ACBRF-0721(073)

C-95-049-02

BRIDGE REPLACEMENT

SALT CREEK 4 MI. E. OF CLINTON

FOR INDEX OF SHEETS, SEE SHEET NO. 2
FOR SUMMARY OF QUANTITIES, SEE SHEET NO. 5

D-95-030-02

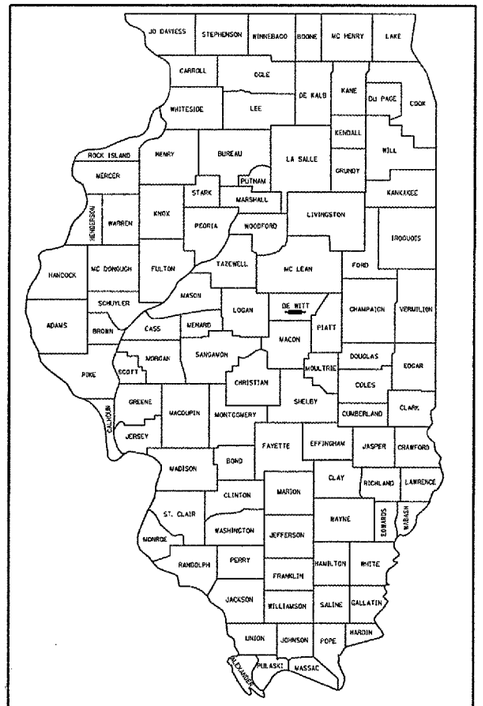

LOCATION OF SECTION INDICATED THUS:-

BEGIN PROJECT
STATION 238+00.00

END PROJECT
STATION 249+00.00

R 3 E

T 19 N

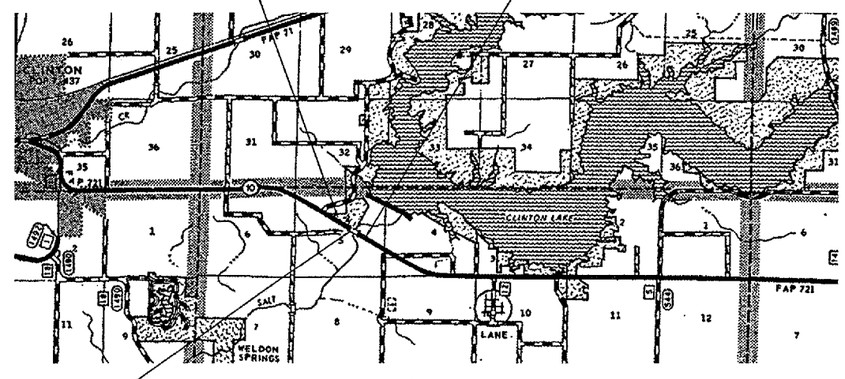

STA. 244+53.00
EXISTING STRUCTURE
NUMBER 020-0010
STA. 244+07.00
PROPOSED STRUCTURE
NUMBER 020-0062

SCALE
0 1 2 3 4 5 MILES
0 5000 10000 15000 20000 25000 FEET
0 1 2 3 4 5 6 7 8 KILOMETERS

N

CURRENT ADT

F.A.P. 721 (IL 10) = 1,850 (2004)

DESIGN DESIGNATION

MINOR ARTERIAL

100' 200' 300' — 1" = 100'
0 10' 20' 30' — 1" = 10'
0 50' 100' — 1" = 50'
0 50' 100' — 1" = 40'
0 50' 100' — 1" = 30'
0 50' 100' — 1" = 20'

FULL SIZE PLANS HAVE BEEN PREPARED USING STANDARD ENGINEERING SCALES. REDUCED SIZED PLANS WILL NOT CONFORM TO STANDARD SCALES. IN MAKING MEASUREMENTS ON REDUCED PLANS, THE ABOVE SCALES MAY BE USED.

J.U.L.I.E.
JOINT UTILITY LOCATION INFORMATION FOR EXCAVATION
1-800-892-0123 CREEK TOWNSHIP

TOTAL LENGTH OF SECTION & PROJECT = 1,100.00 FEET = 0.208 MILES
NET LENGTH OF SECTION & PROJECT = 1,100.00 FEET = 0.208 MILES

STATE OF ILLINOIS
DEPARTMENT OF TRANSPORTATION
DIVISION OF HIGHWAYS

SUBMITTED 8/14 20 07
Joseph E. Crouch
DEPUTY DIRECTOR OF HIGHWAYS, REGION ENGINEER

October 12, 20 07
Eric E. Harms
Interim ENGINEER OF DESIGN AND ENVIRONMENT

October 12, 20 07
Milton R. Sees, P.E.
DIRECTOR OF HIGHWAYS, CHIEF ENGINEER

PRINTED BY THE AUTHORITY OF THE STATE OF ILLINOIS

CONTRACT NO. 70232

DESIGNER: ROBERT M. NELSON SQUAD LEADER: ROBERT M. NELSON PROJECT ENGINEER: KENSIL GARNETT (217)465-4181

PLOT DATE = 8/9/2007
FILE NAME = c:\projects\d503002 \d81\70232text.dgn
PLOT SCALE = 43.2355 ' / IN.
USER NAME = cotterdw