CONTRACT NO. 70232

F.A.P RTE.	SECTION	COUNTY	TOTAL SHEETS	SHEET NO.
721	(113BR)BR	DEWITT	81	56

STA. 242+93.00 TO STA. 242+93.00

FED. ROAD DIST. NO. | ILLINOIS | FED. AID PROJECT

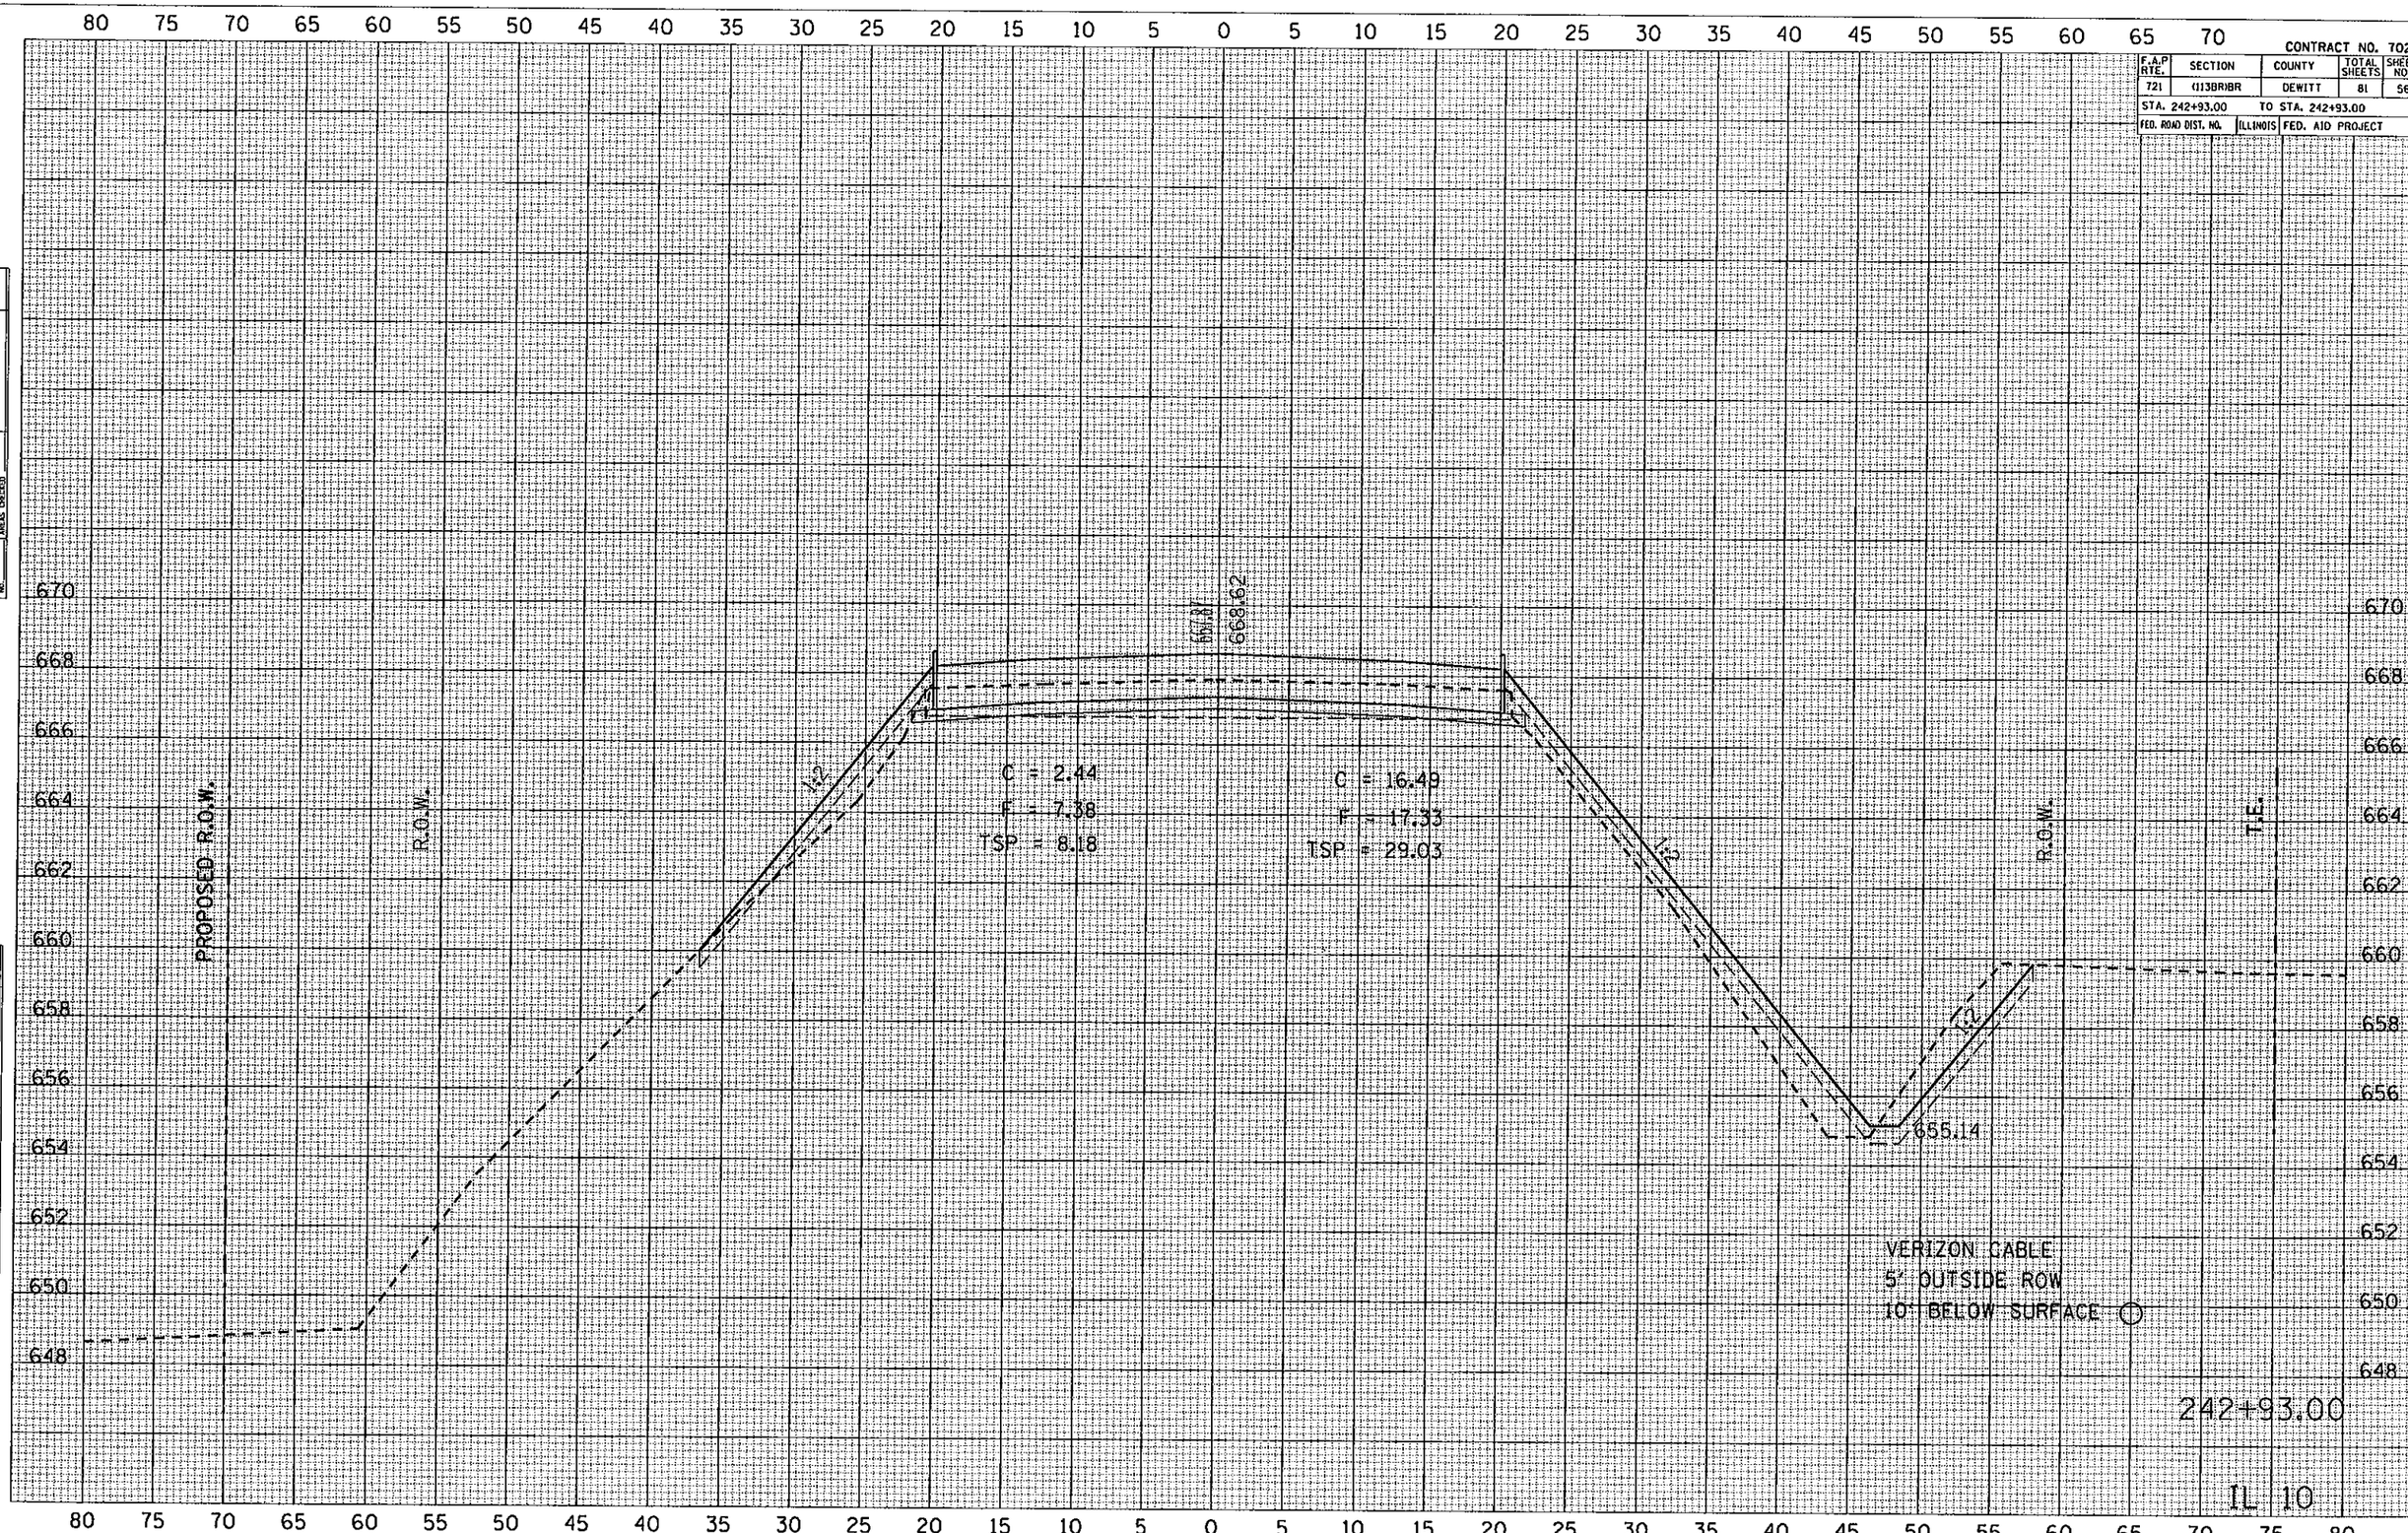

FINAL SURVEY | NOTE BOOK NO. | SURVEYED | PLOTTED | TEMPLATE | AREAS | AREAS CHECKED | BY | DATE

ORIGINAL SURVEY | NO. | SURVEYED | PLOTTED | TEMPLATE | AREAS | AREAS CHECKED | BY | DATE

PLOT DATE = 8/18/2007
FILE NAME = c:\projects\d583002 (v8)\all-tl8\
PLOT SCALE = 10.5889 ' / IN.
USER NAME = collierbw