CONTRACT NO. 72891

F.A.P RTE.	SECTION	COUNTY	TOTAL SHEETS	SHEET NO.
304	2(B-5, B-6)	PIKE	112	35
STA. 399+80	TO STA.403+40			
FED. ROAD DIST. NO.	ILLINOIS	FED. AID PROJECT		

PLAN — NOTE BOOK NO. ____ — SURVEYED, PLOTTED, ALIGNMENT CHECKED, RT. OF WAY CHECKED, CADD FILE NAME — BY — DATE

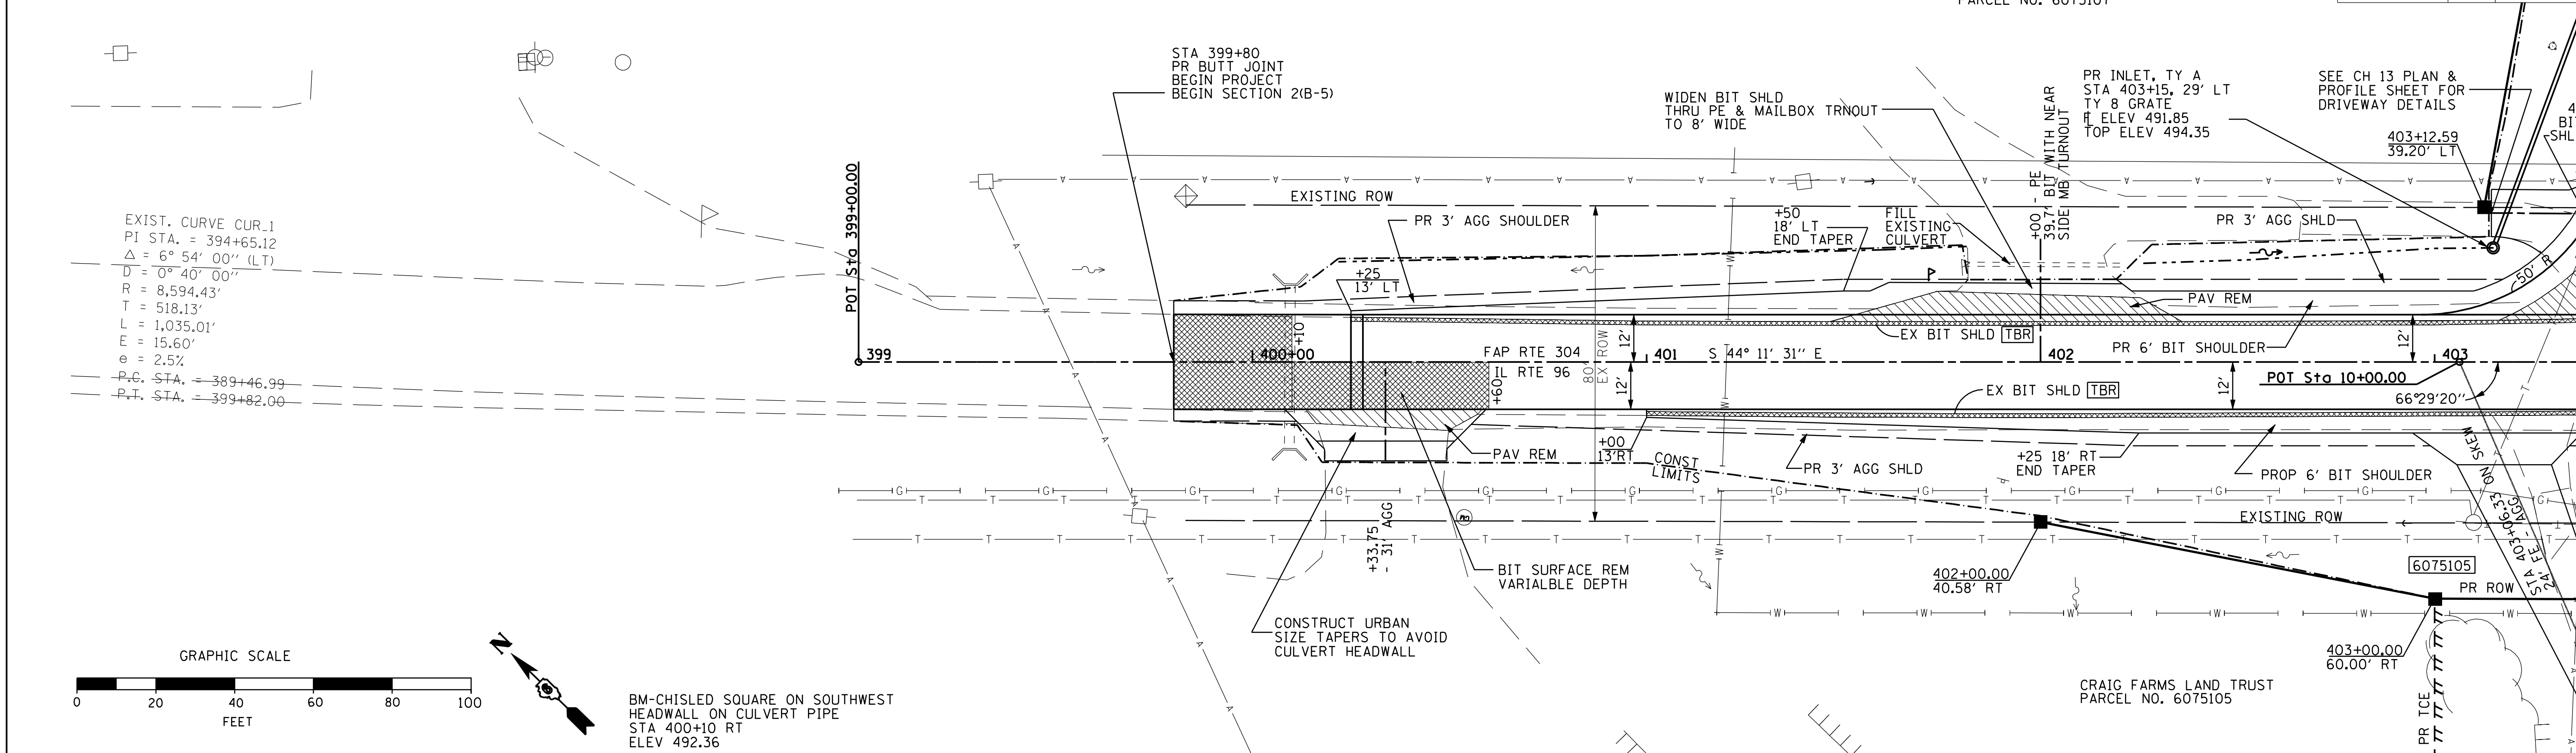

PROFILE — NOTE BOOK NO. ____ — SURVEYED, PLOTTED, GRADES CHECKED, B.M. NOTED, STRUCTURE NOTAT'NS CH'KD — BY — DATE

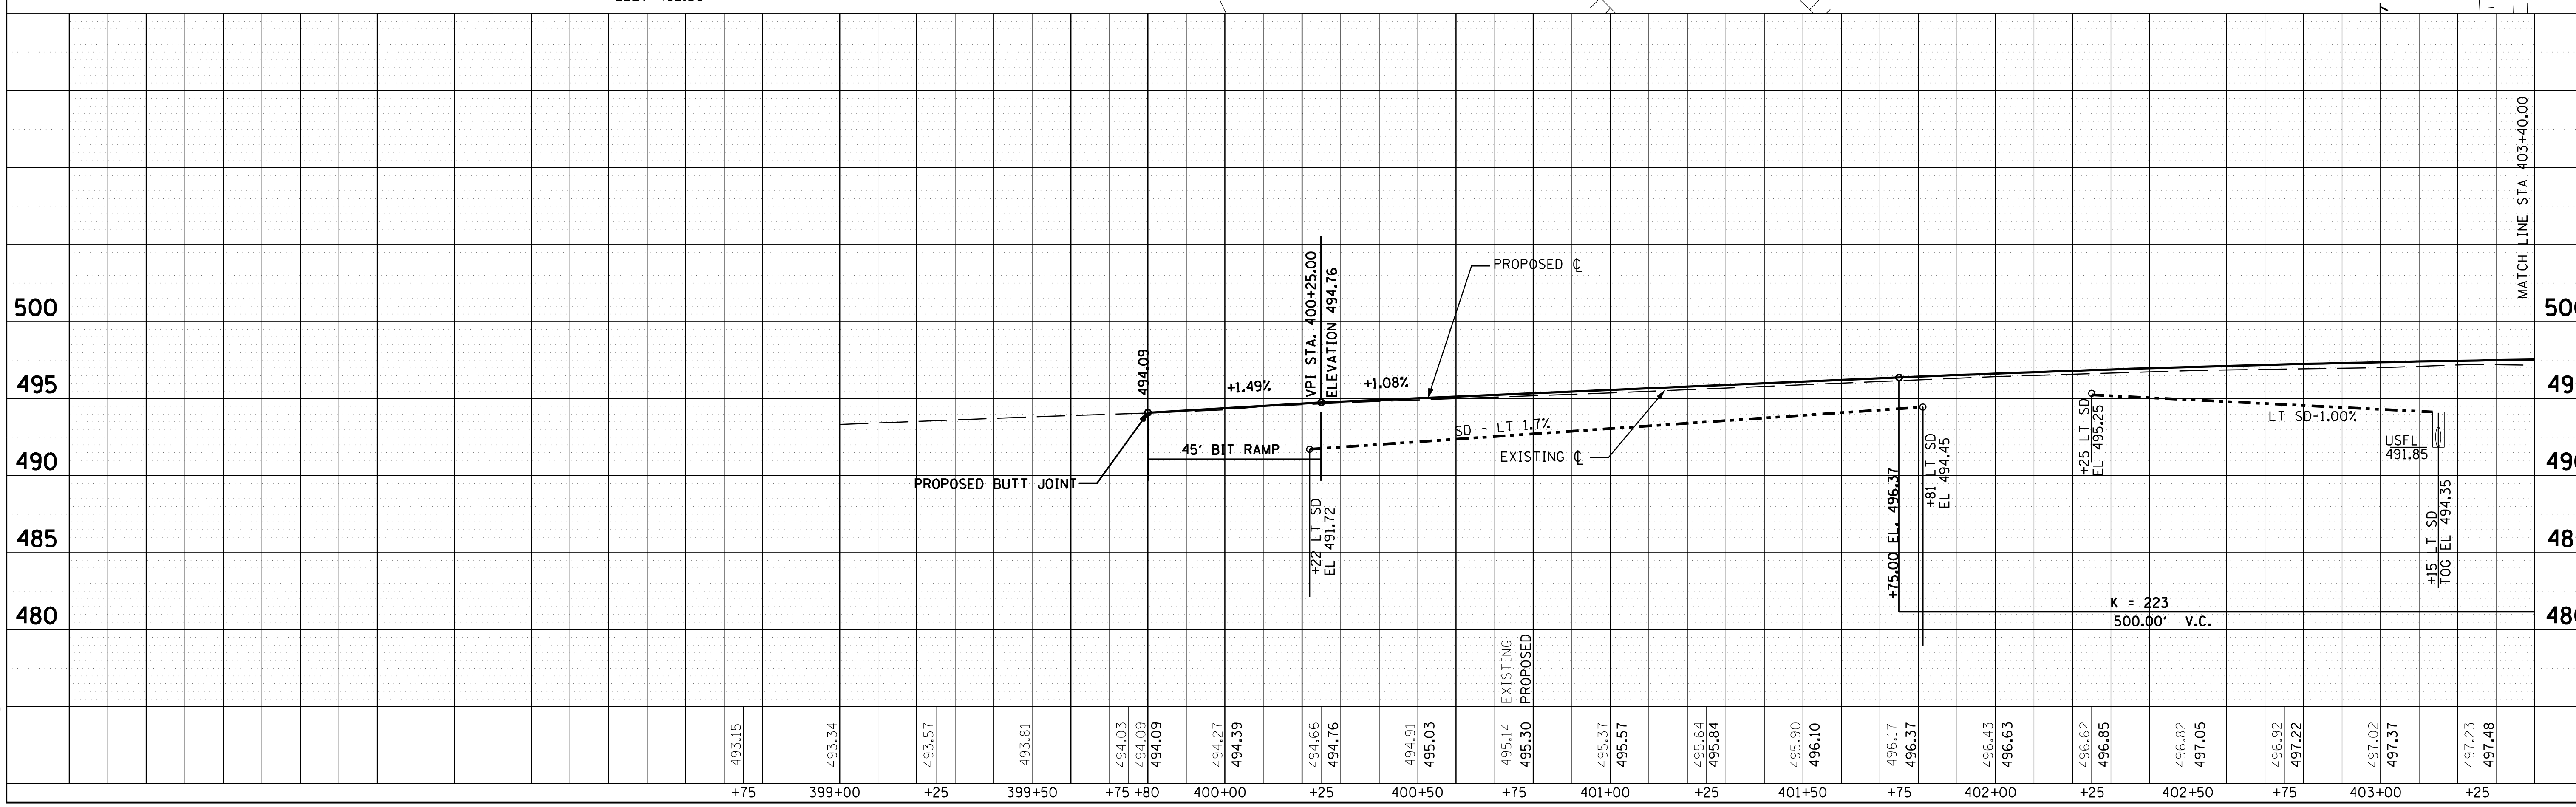

PLOT DATE = 7/31/2007
FILE NAME = c:\Projects\d652404\psbe_final\sn075-0039\plan_profile.dgn
PLOT SCALE = 42.3529 ' / IN.
USER NAME = laughlinrl