CONTRACT NO. 72908

| F.A. RTE. | SECTION | COUNTY | TOTAL SHEETS | SHEET NO. |
|---|---|---|---|---|
| 304 | 3(B-1) | PIKE | 51 | 43 |
| STA. 785+00.000 | | TO STA. 785+00.000 | | |
| FED. ROAD DIST. NO. | ILLINOIS | FED. AID PROJECT | | |

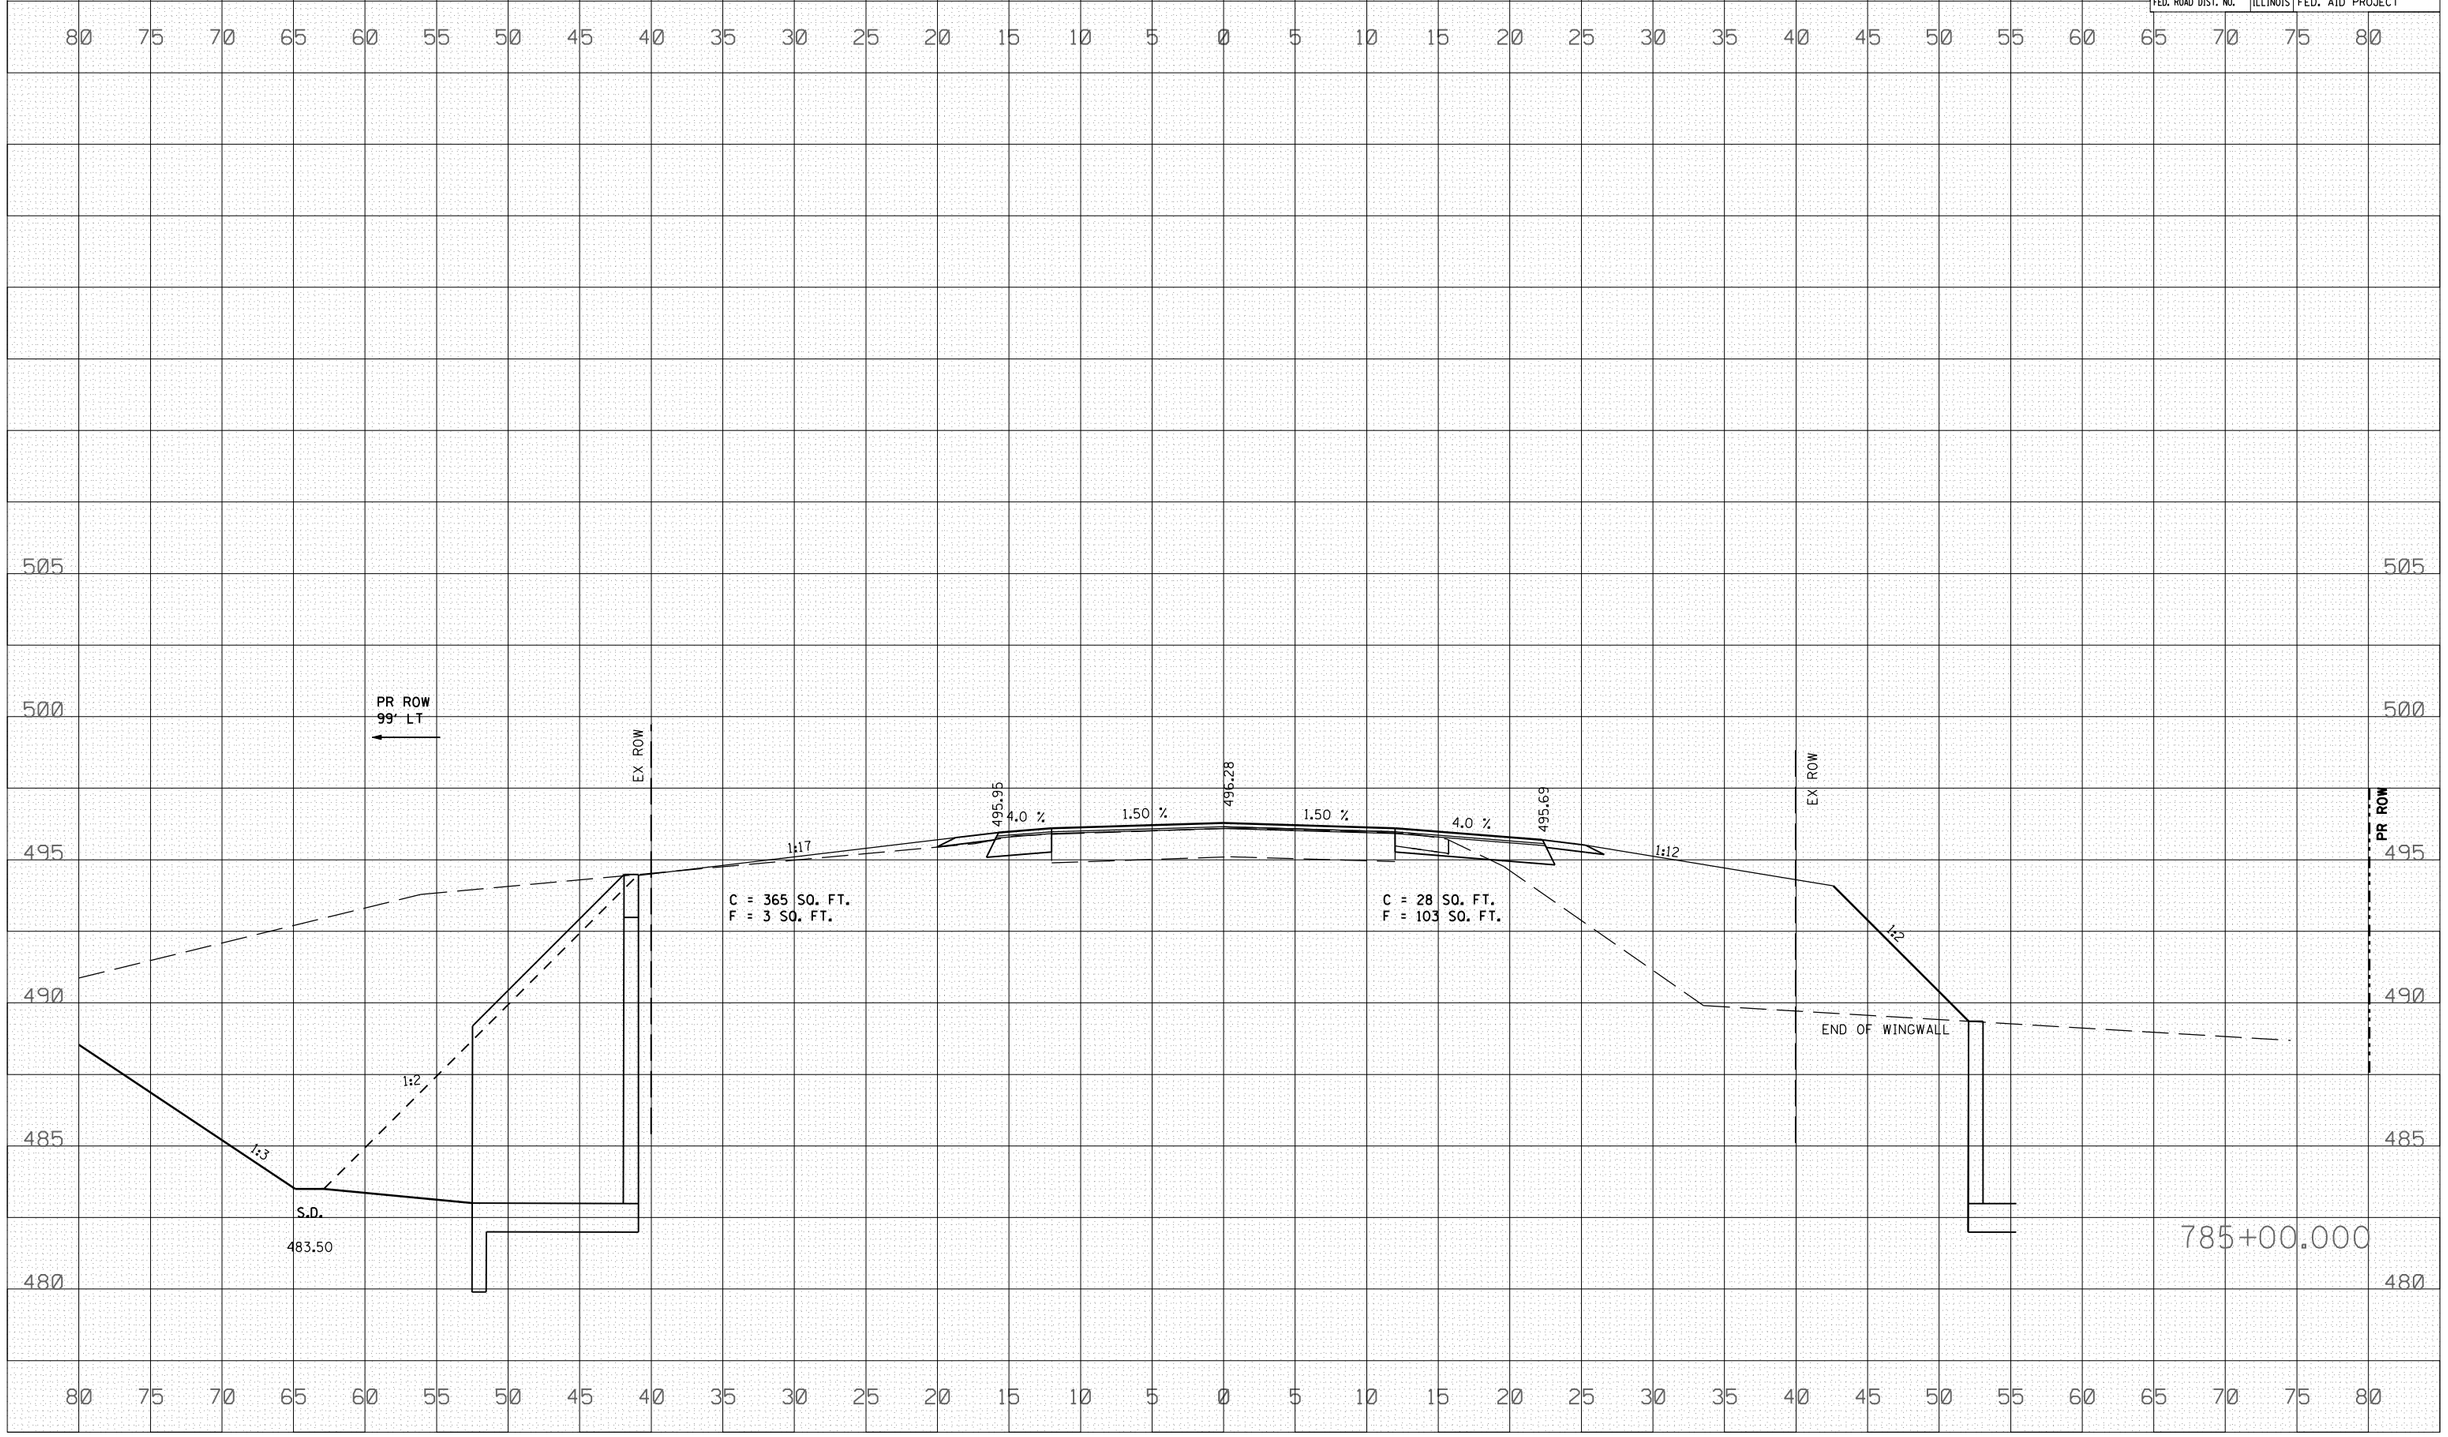


| FINAL SURVEY | BY | DATE |
|---|---|---|
| SURVEYED | | |
| PLOTTED | | |
| TRANSFERRED | | |
| AREAS | | |
| AREAS CHECKED | | |
| NOTE BOOK NO. | | |

| ORIGINAL SURVEY | BY | DATE |
|---|---|---|
| SURVEYED | | |
| PLOTTED | | |
| TRANSFERRED | | |
| AREAS | | |
| AREAS CHECKED | | |
| NOTE BOOK NO. | | |

PLOT DATE = Aug-31-2007 11:51:09AM
FILE NAME = c:\projects\d653704\upchurch_fr.dgn
PLOT SCALE = 10.5982 ' / IN.
USER NAME = laughlinrl