CONTRACT NO. 72908

F.A. RTE.	SECTION	COUNTY	TOTAL SHEETS	SHEET NO.
304	3(B-1)	PIKE	51	51
STA. 11+00.000		TO STA. 11+50.000		
FED. ROAD DIST. NO.	ILLINOIS	FED. AID PROJECT		

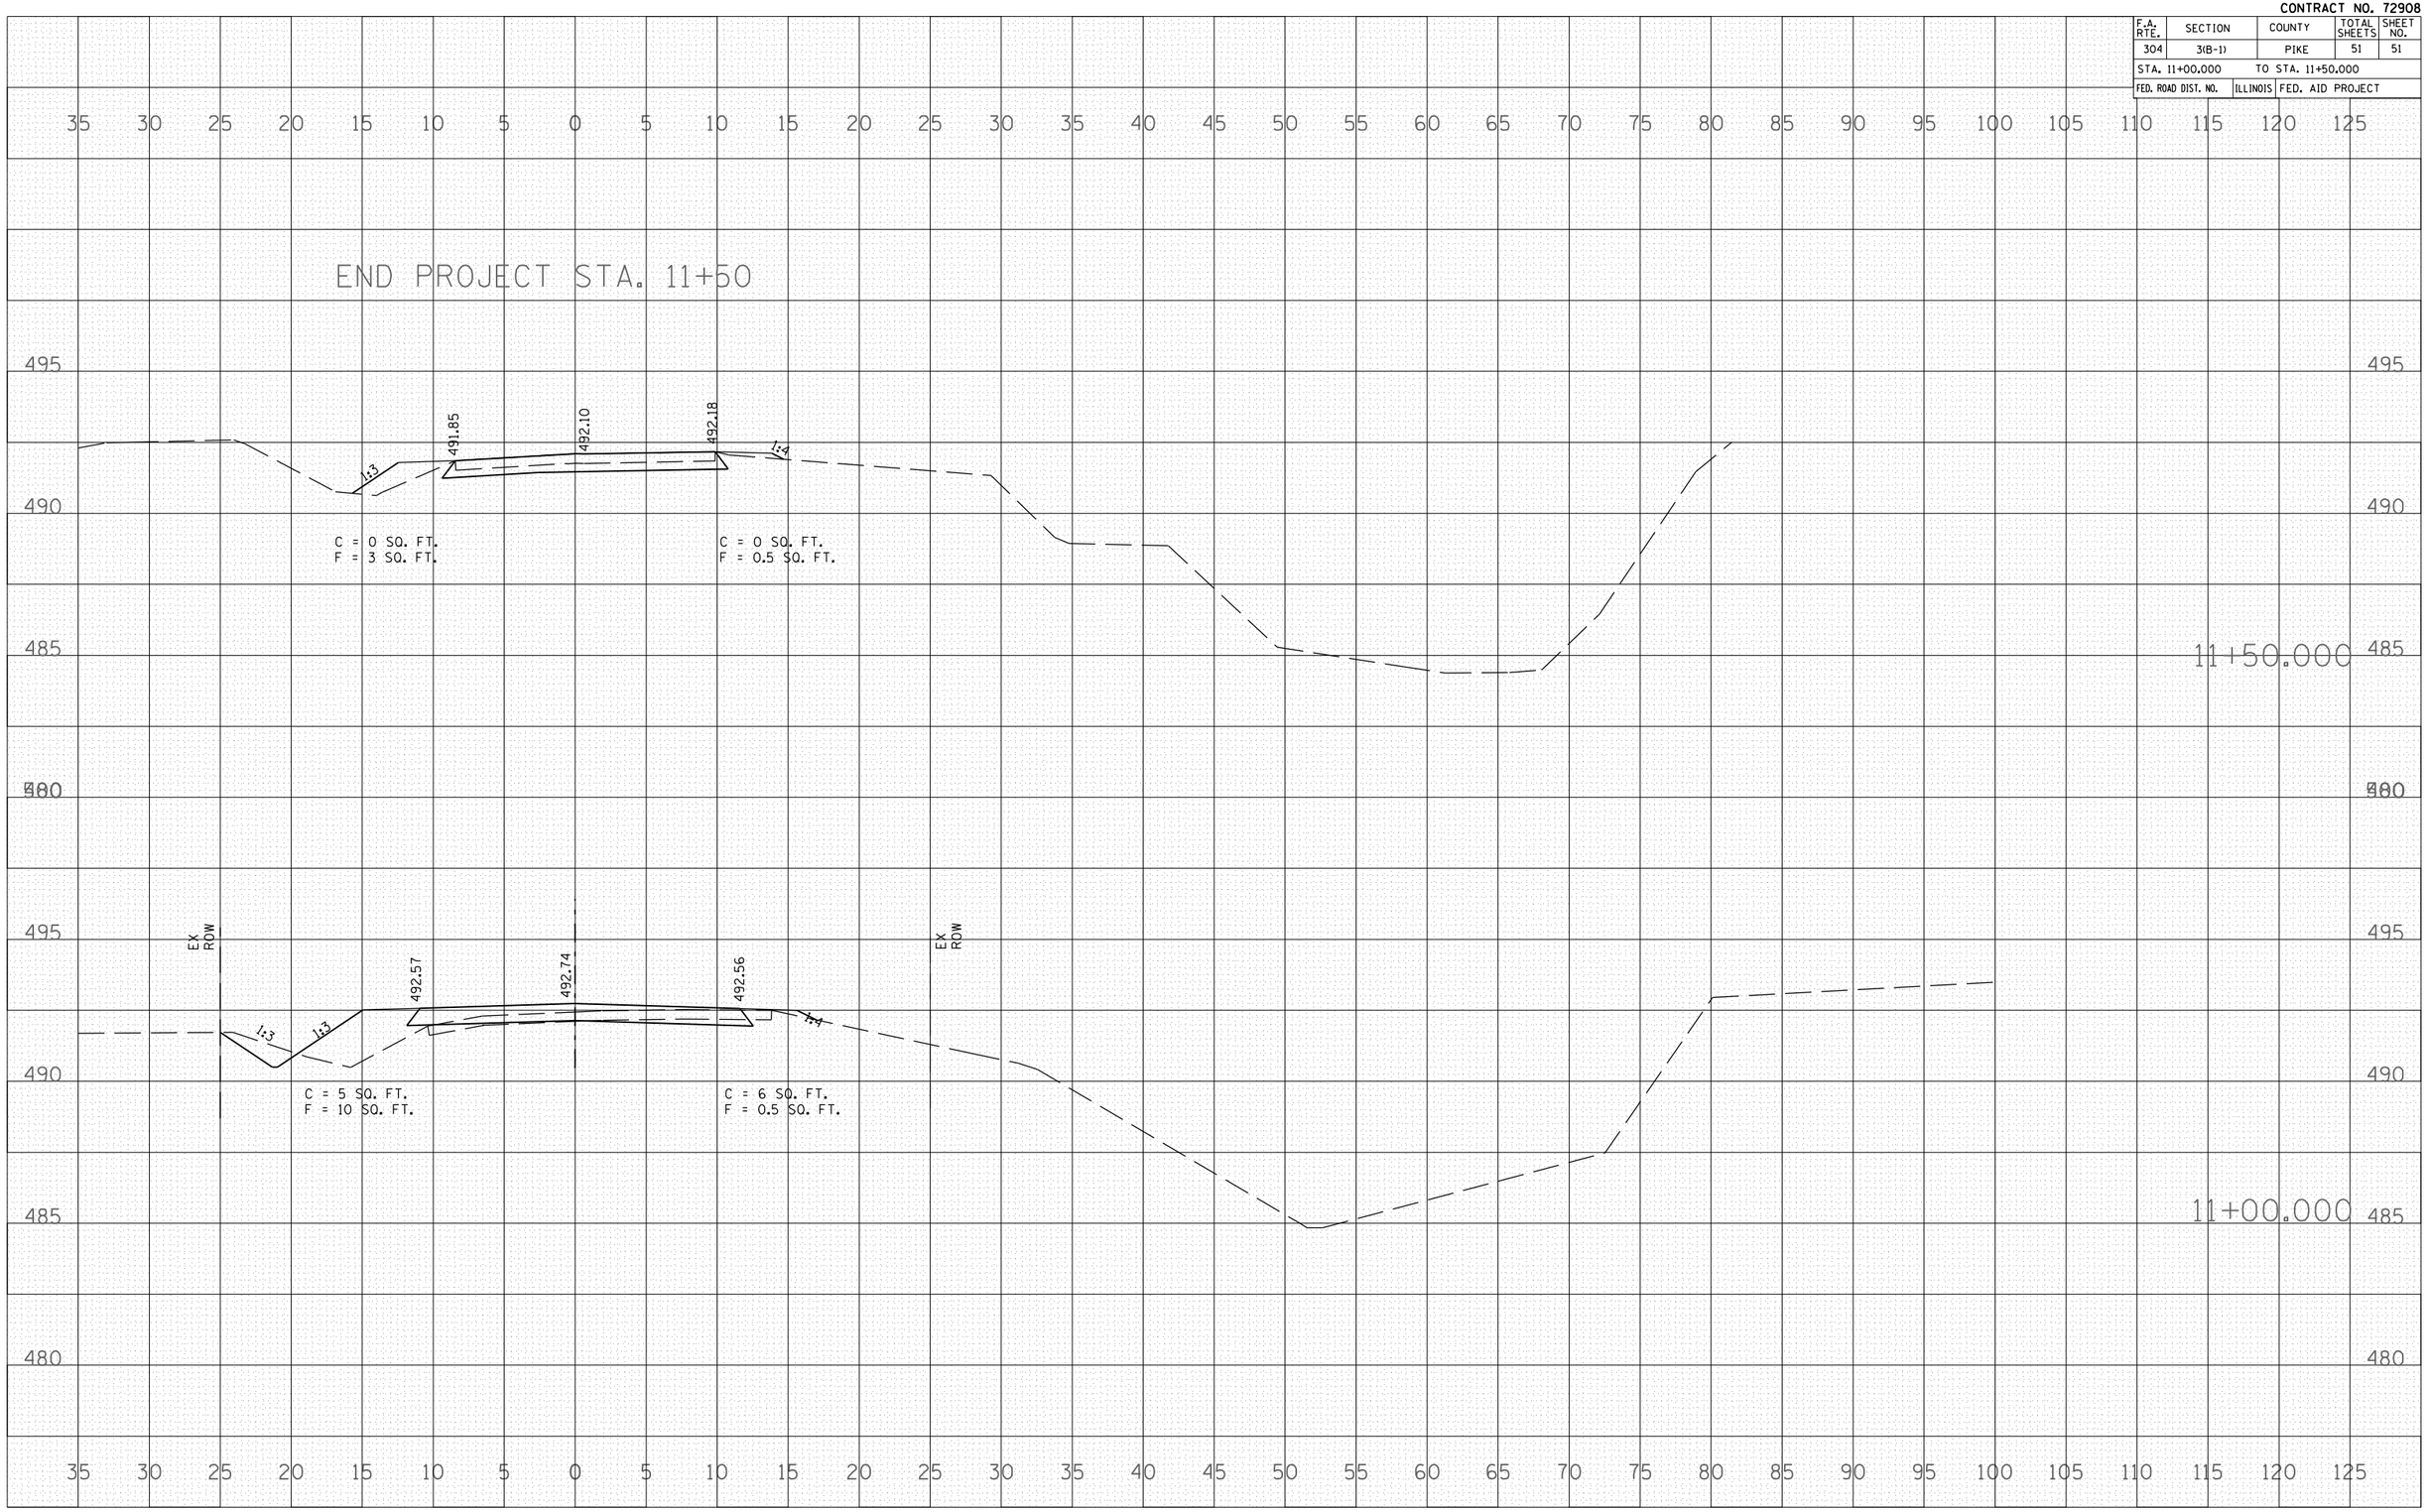

FINAL SURVEY
NOTE BOOK NO.
SURVEYED
PLOTTED
TEMPLATE
AREAS
AREAS CHECKED
BY
DATE

ORIGINAL SURVEY
NOTE BOOK NO.
SURVEYED
PLOTTED
TEMPLATE
AREAS
AREAS CHECKED
BY
DATE

PLOT DATE = Aug-31-2007 11:51:18AM
FILE NAME = c:\projects\d653704\upchurch_final\tr2088e.dgn
PLOT SCALE = 10.5882 ' / IN.
USER NAME = loughlinrl

TR 2088E/JIM TOWN ROAD