FAI ROUTE	SECTION	COUNTY	TOTAL SHEETS	SHEET NO
64	95-(5,6)RS-1	WASHINGTON	83	8
STA. _____	TO STA. _____			
CONTRACT NO.: 76A38				

PLAN
SURVEYED
PLOTTED
NOTE BOOK
NO. _____
DATE
ALIGNMENT CHECKED
PROFILE CHECKED
CADD FILE NAME

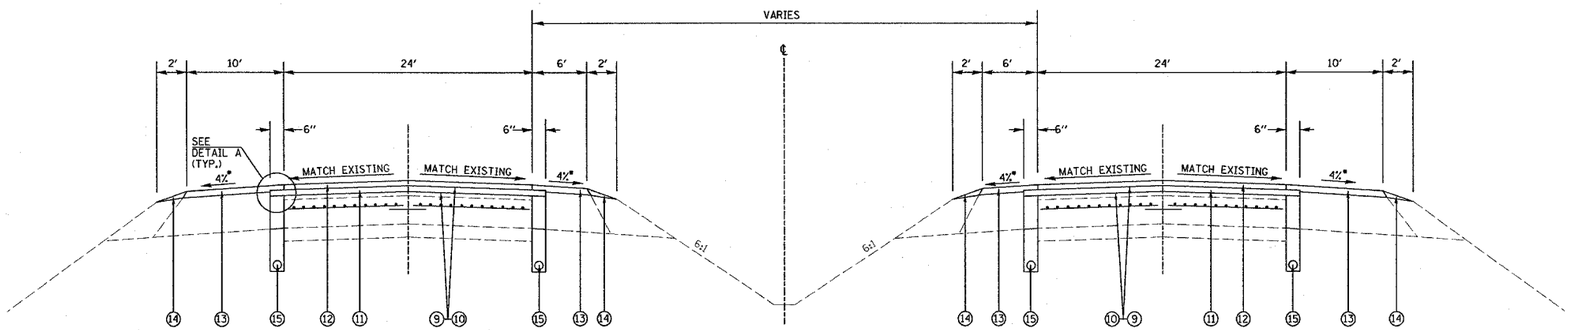

TYPICAL SECTION I-64

STA. 2935+25.00 TO STA. 3206+82.50
STA. 3233+89.25 TO STA. 3249+91.61
STA. 3274+69.87 TO STA. 3310+10.82
STA. 3329+80.82 TO STA. 3355+51.88

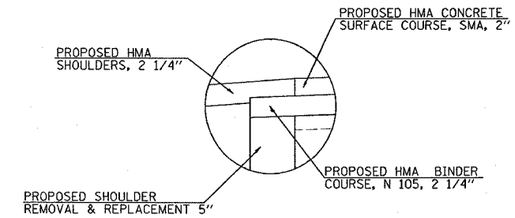

DETAIL A

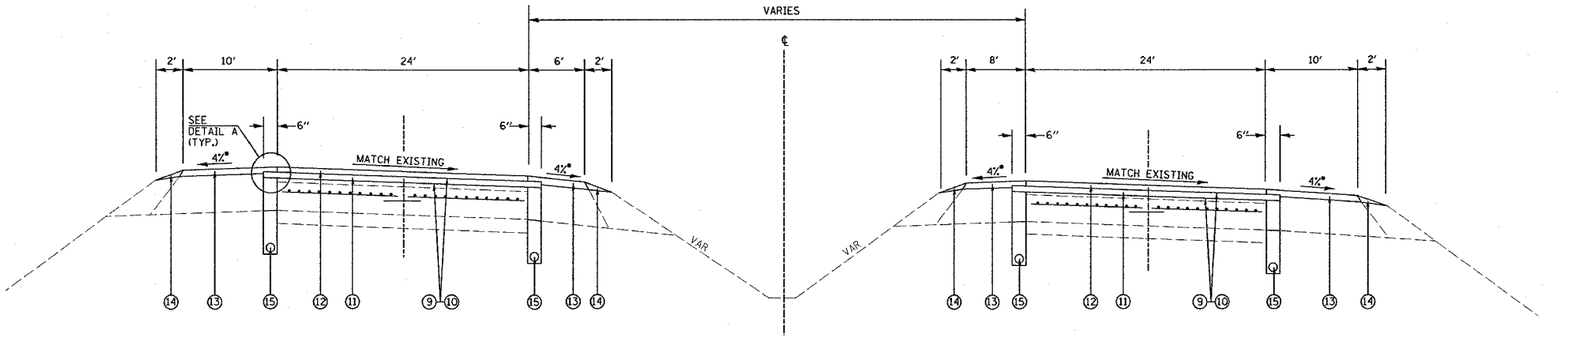

TYPICAL SECTION I-64

STA. 3249+91.61 TO STA. 3274+69.87

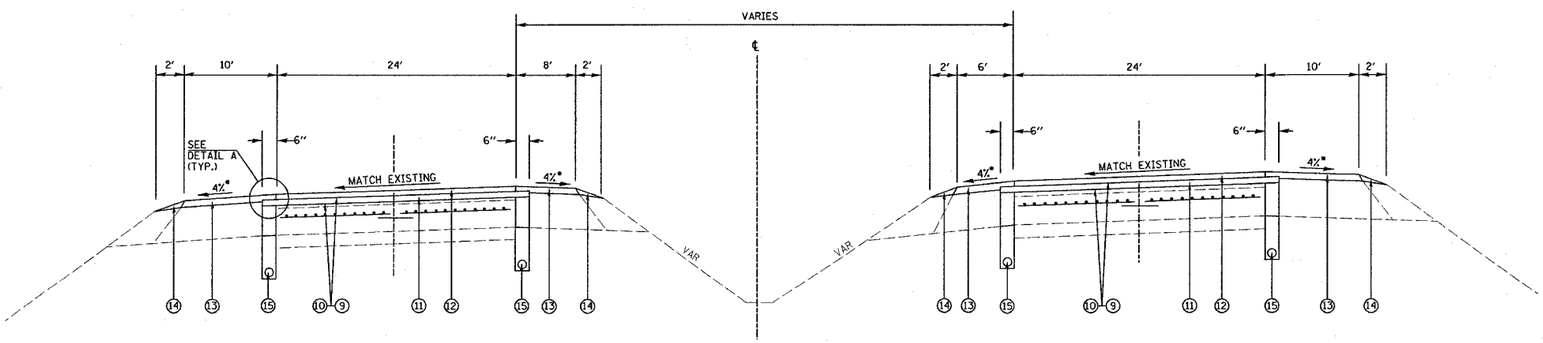

TYPICAL SECTION I-64

STA. 3206+82.56 TO STA. 3233+89.25
STA. 3310+10.82 TO STA. 3329+80.82

LEGEND

① EXISTING CONT. REINFORCED P.C.C. PAVEMENT 8"
② EXISTING STABILIZED SUB-BASE 4"
③ EXISTING STABILIZED SHOULDERS 11 1/4"
④ EXISTING AGGREGATE SHOULDER
⑤ EXISTING BITUMINOUS OVERLAY - 3 1/4"
⑥ PROPOSED SHOULDER REMOVAL & REPLACEMENT 5"
⑦ PROPOSED PIPE UNDERDRAIN REMOVAL
⑧ PROPOSED HOT-MIX ASPHALT SURFACE REMOVAL
⑨ PROPOSED BITUMINOUS MATERIALS (PRIME COAT)
⑩ PROPOSED AGGREGRATE (PRIME COAT)
⑪ PROPOSED HOT-MIX ASPHALT BINDER COURSE, N 105, 2 1/4"
⑫ PROPOSED HOT-MIX ASPHALT CONCRETE SURFACE COURSE, STONE MATRIX ASPHALT, 2"
⑬ PROPOSED HOT-MIX ASPHALT SHOULDERS
⑭ PROPOSED AGGREGATE WEDGE SHOULDER, TYPE B
⑮ PROPOSED PIPE UNDERDRAIN, 4"

*NOTE: FIELD MEASUREMENTS SHOW THE EXISTING SHOULDER SLOPE VARIES BETWEEN 4% AND 6%. THE HMA SHOULDER PAY ITEM INCLUDES QUANTITY TO BRING THE SHOULDER BACK TO A 4% SLOPE.

REVISIONS	
NAME	DATE

ILLINOIS DEPARTMENT OF TRANSPORTATION

PROPOSED TYPICAL SECTIONS

FAI ROUTE 64
SECTION 95-(5,6)RS-1
WASHINGTON COUNTY

DRAWN BY:

PLOT DATE: 8/21/2007

$DATE$
8/21/2007
c:\projects\ed81228\plan\plt-81228b.dgn
*REF-
*REF-
*REF-