CONTRACT NO. 76A39

F.A.I. RTE.	SECTION	COUNTY	TOTAL SHEETS	SHEET NO.
64	95-(5,6)RS-1	WASHINGTON	83	45
STA. 3288+00	TO STA. 3303+00			
FED. ROAD DIST. NO. _	ILLINOIS	FED. AID PROJECT		

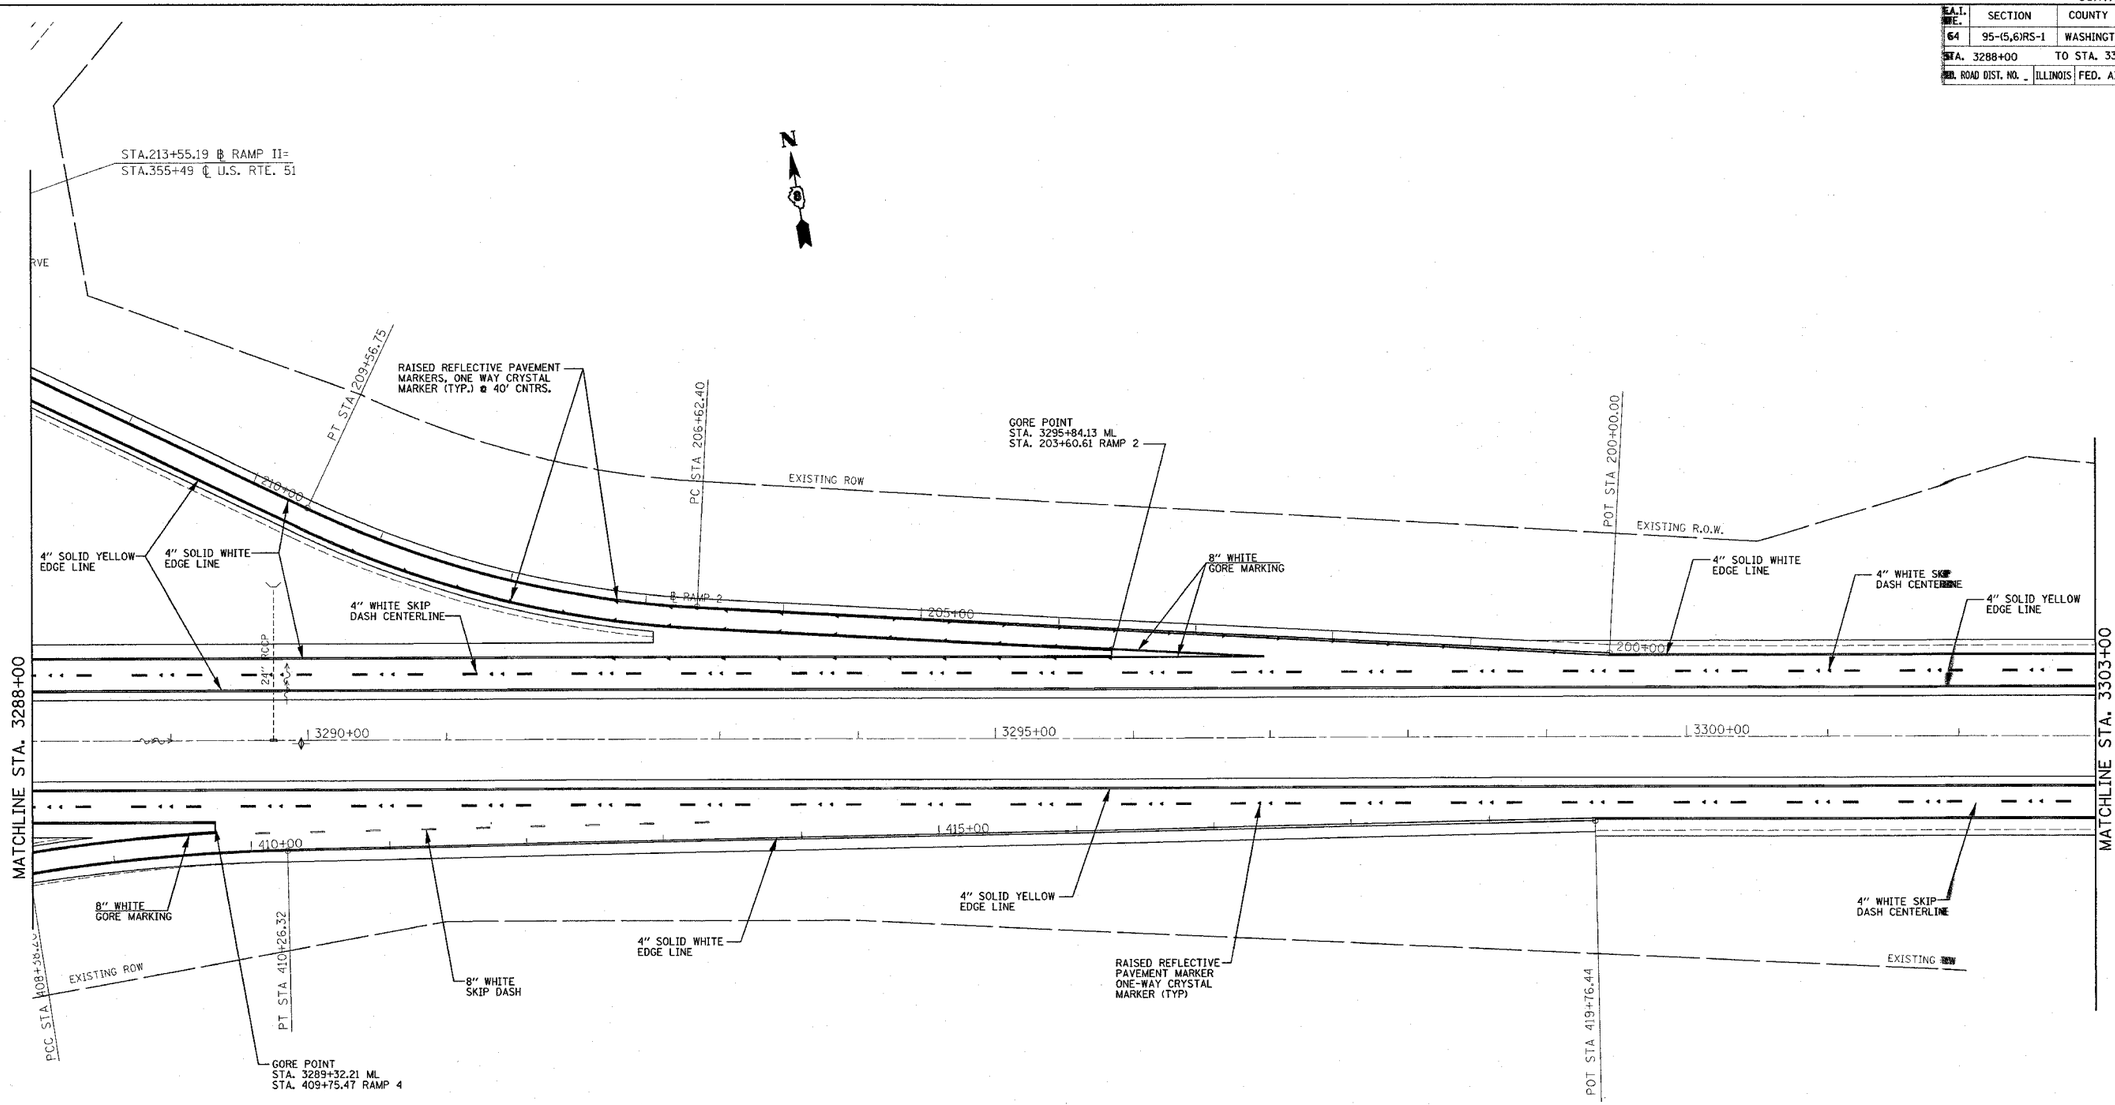

REVISIONS	
NAME	DATE

ILLINOIS DEPARTMENT OF TRANSPORTATION

PAVEMENT MARKING SHEET

FAI RTE. 64
SECTION 95-(5,6)RS-1
WASHINGTON COUNTY

SCALE: VERT. HORIZ.
DATE
DRAWN BY
CHECKED BY

PLOT DATE = 8/21/2007
FILE NAME = c:\projects\ed01207\plan\pvtmk01207b.dgn
PLOT SCALE = 50.000 ' / IN.
REFERENCE = REF