| FAI ROUTE | SECTION | COUNTY | TOTAL SHEETS | SHEET NO |
|---|---|---|---|---|
| 64 | 95-(5,6)RS-1 | WASHINGTON | 83 | 82 |
| STA. _____ | TO STA. _____ | | | |
| CONTRACT NO.: 76A38 | | | | |

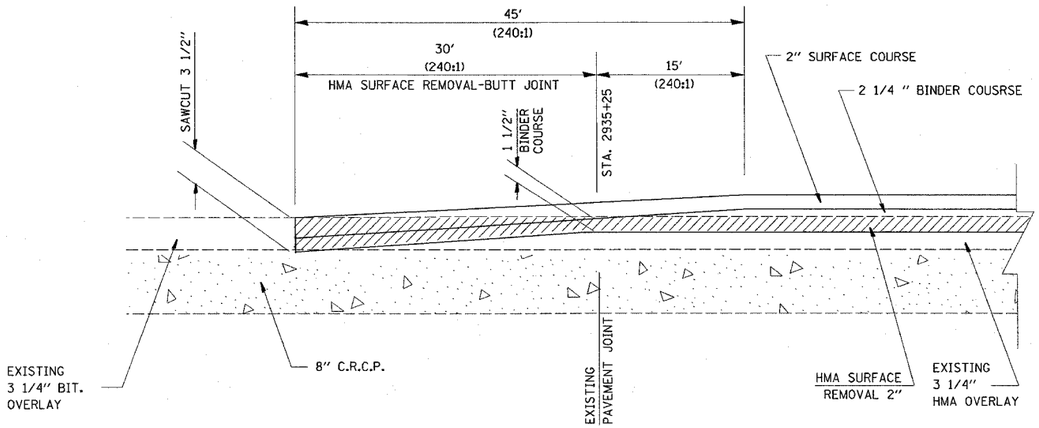


WEST END JOINT DETAIL

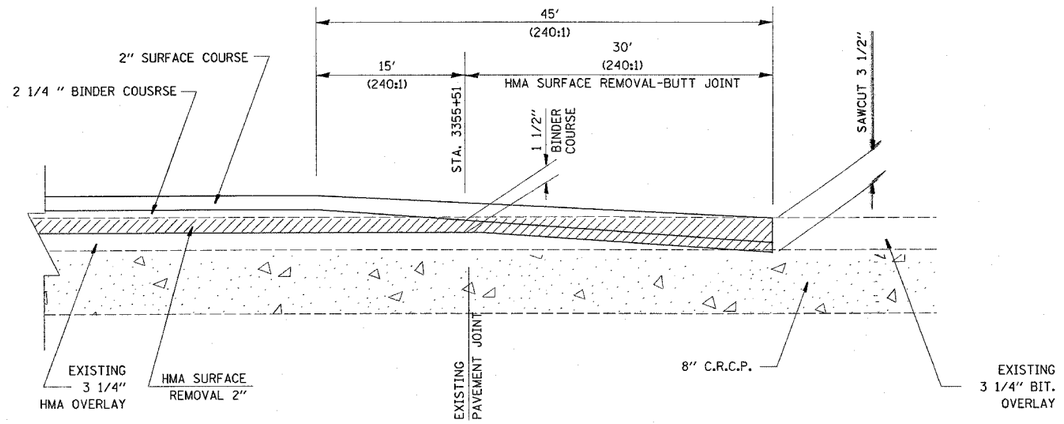


EAST END JOINT DETAIL

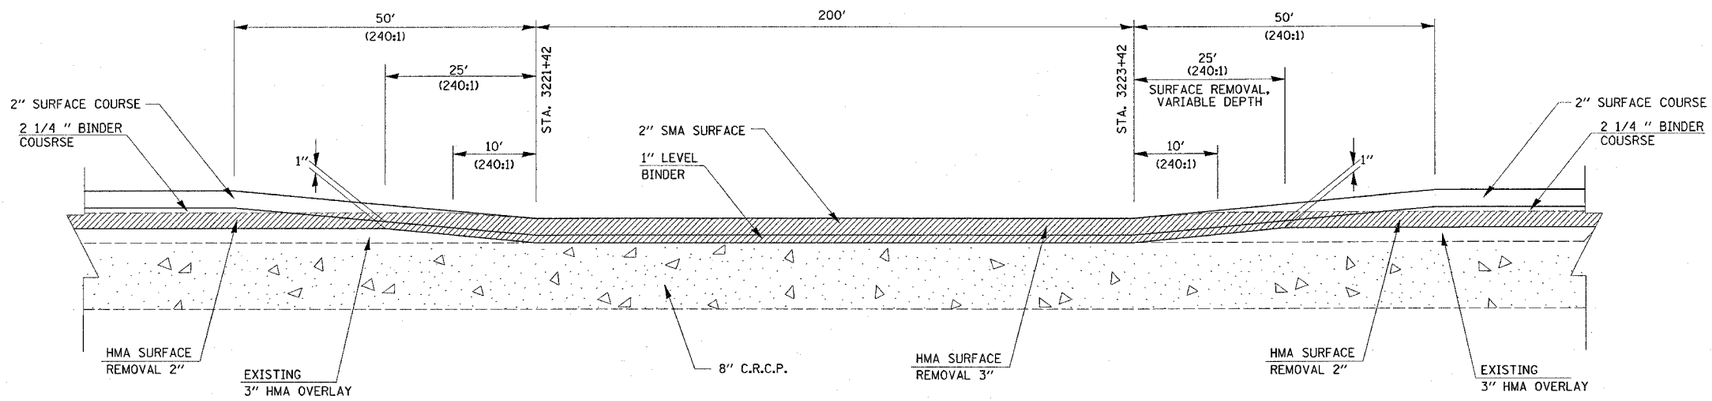


3" MILLING DETAIL

UNDER STRUCTURE 095-0060
WESTBOUND ONLY (TOWER RD.)

| REVISIONS | |
|---|---|
| NAME | DATE |
| | |
| | |
| | |
| | |
| | |
| | |
| | |

ILLINOIS DEPARTMENT OF TRANSPORTATION

**JOINT DETAILS**

FAI ROUTE 64
SECTION 95-(5,6)RS-1
WASHINGTON COUNTY

DRAWN BY:

PLOT DATE: 8/21/2007

PLAN | SURVEYED | DATE
NOTE BOOK | PLOTTED | BY
NO. _____ | R/W CHECKED | BY
| R/W CHECKED | DATE
| CADD FILE NAME

$$DATES$$
8/21/2007
c:\pro_gsts\ed01207\plan\pln01207b.dgn
•DEF•
•REF•