ESCA CONSULTANTS, INC.
CIVIL & STRUCTURAL ENGINEERS

FINAL SURVEY	SURVEYED	BY	DATE
	PLOTTED		
NOTE BOOK	TEMPLATE		
NO.	AREAS		
	AREAS CHECKED		

ORIGINAL SURVEY	SURVEYED	BY	DATE
	PLOTTED		
NOTE BOOK	TEMPLATE		
NO.	AREAS		
	AREAS CHECKED		

CONTRACT NO. 78010

FAP RTE	SECTION	COUNTY	TOTAL SHEETS	SHEET NO.
132	1BR-2	SALINE	114	96
STA. 229+05.00		TO STA. 229+50.00		
FED. ROAD DIST. NO.	ILLINOIS	FED. AID PROJECT		

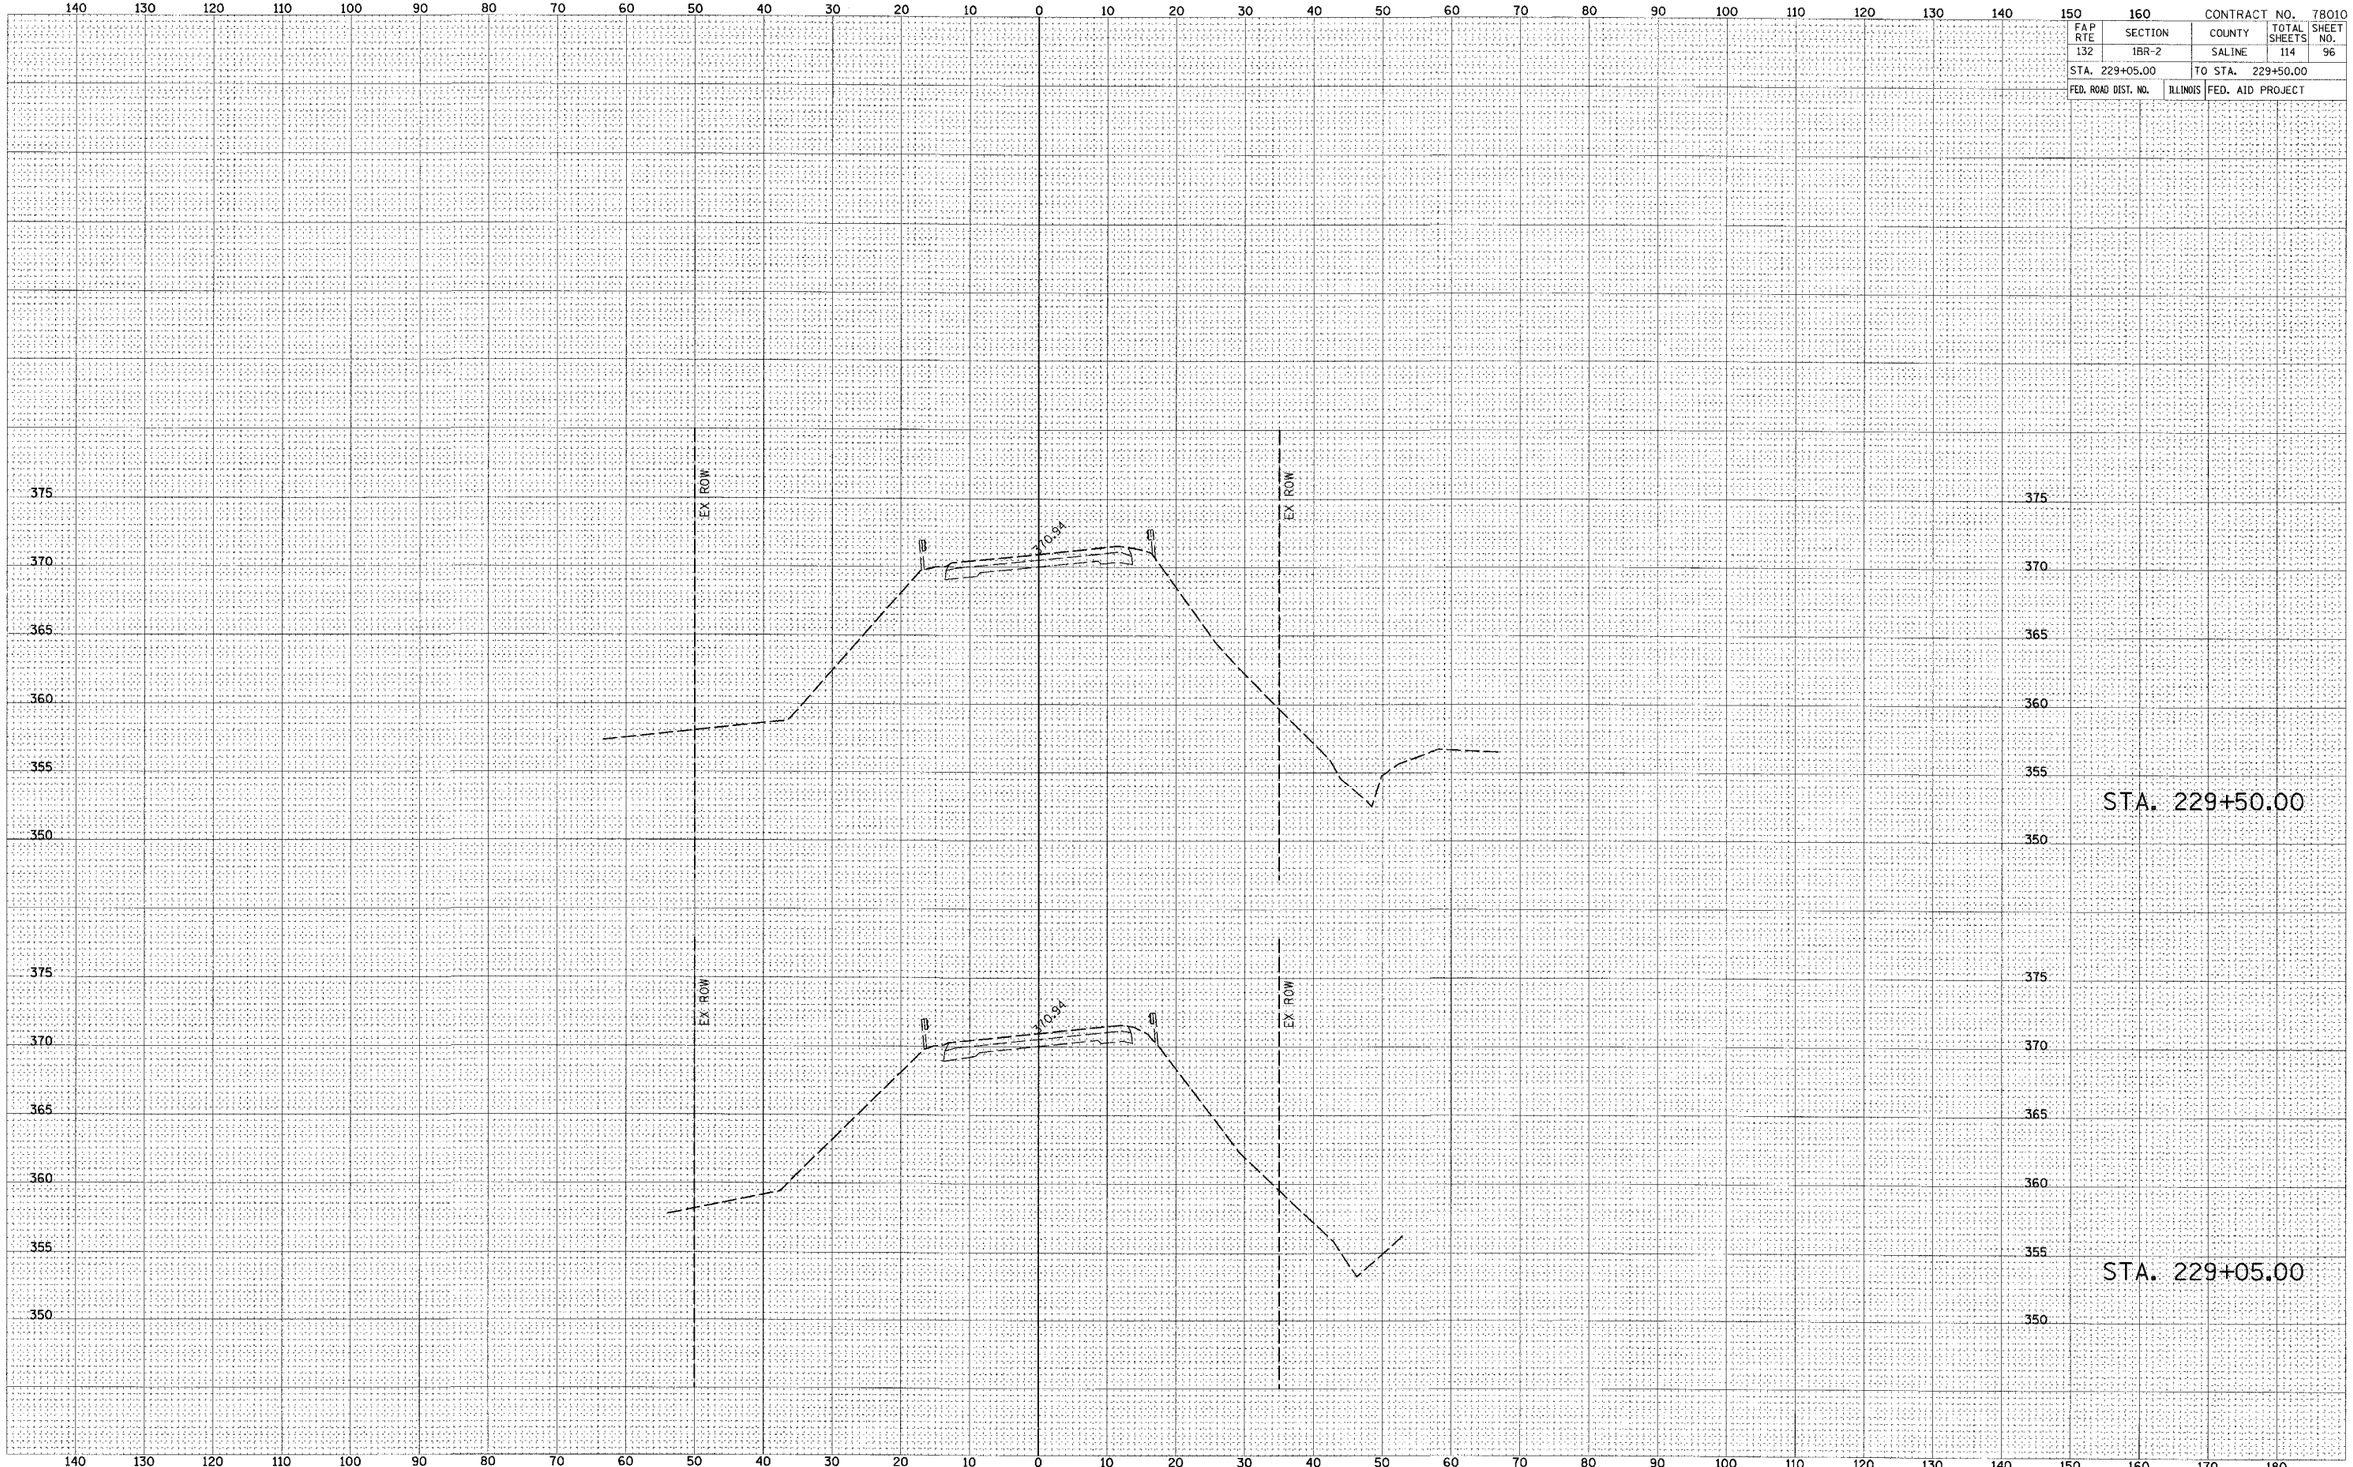

FAP RTE 132 (IL 34/145) CROSS SECTIONS