ROUTE NO.	SECTION	COUNTY	TOTAL SHEETS	SHEET NO.
FAP 332	*	WHITE	13	7
FED. ROAD DIST. NO. 7		ILLINOIS	FED. AID PROJECT-	

* D9 CM BRIDGE REPAIR FY 08-1
CONTRACT NO. 78015

STATE OF ILLINOIS
DEPARTMENT OF TRANSPORTATION

Some existing reinforcement not shown for clarity.

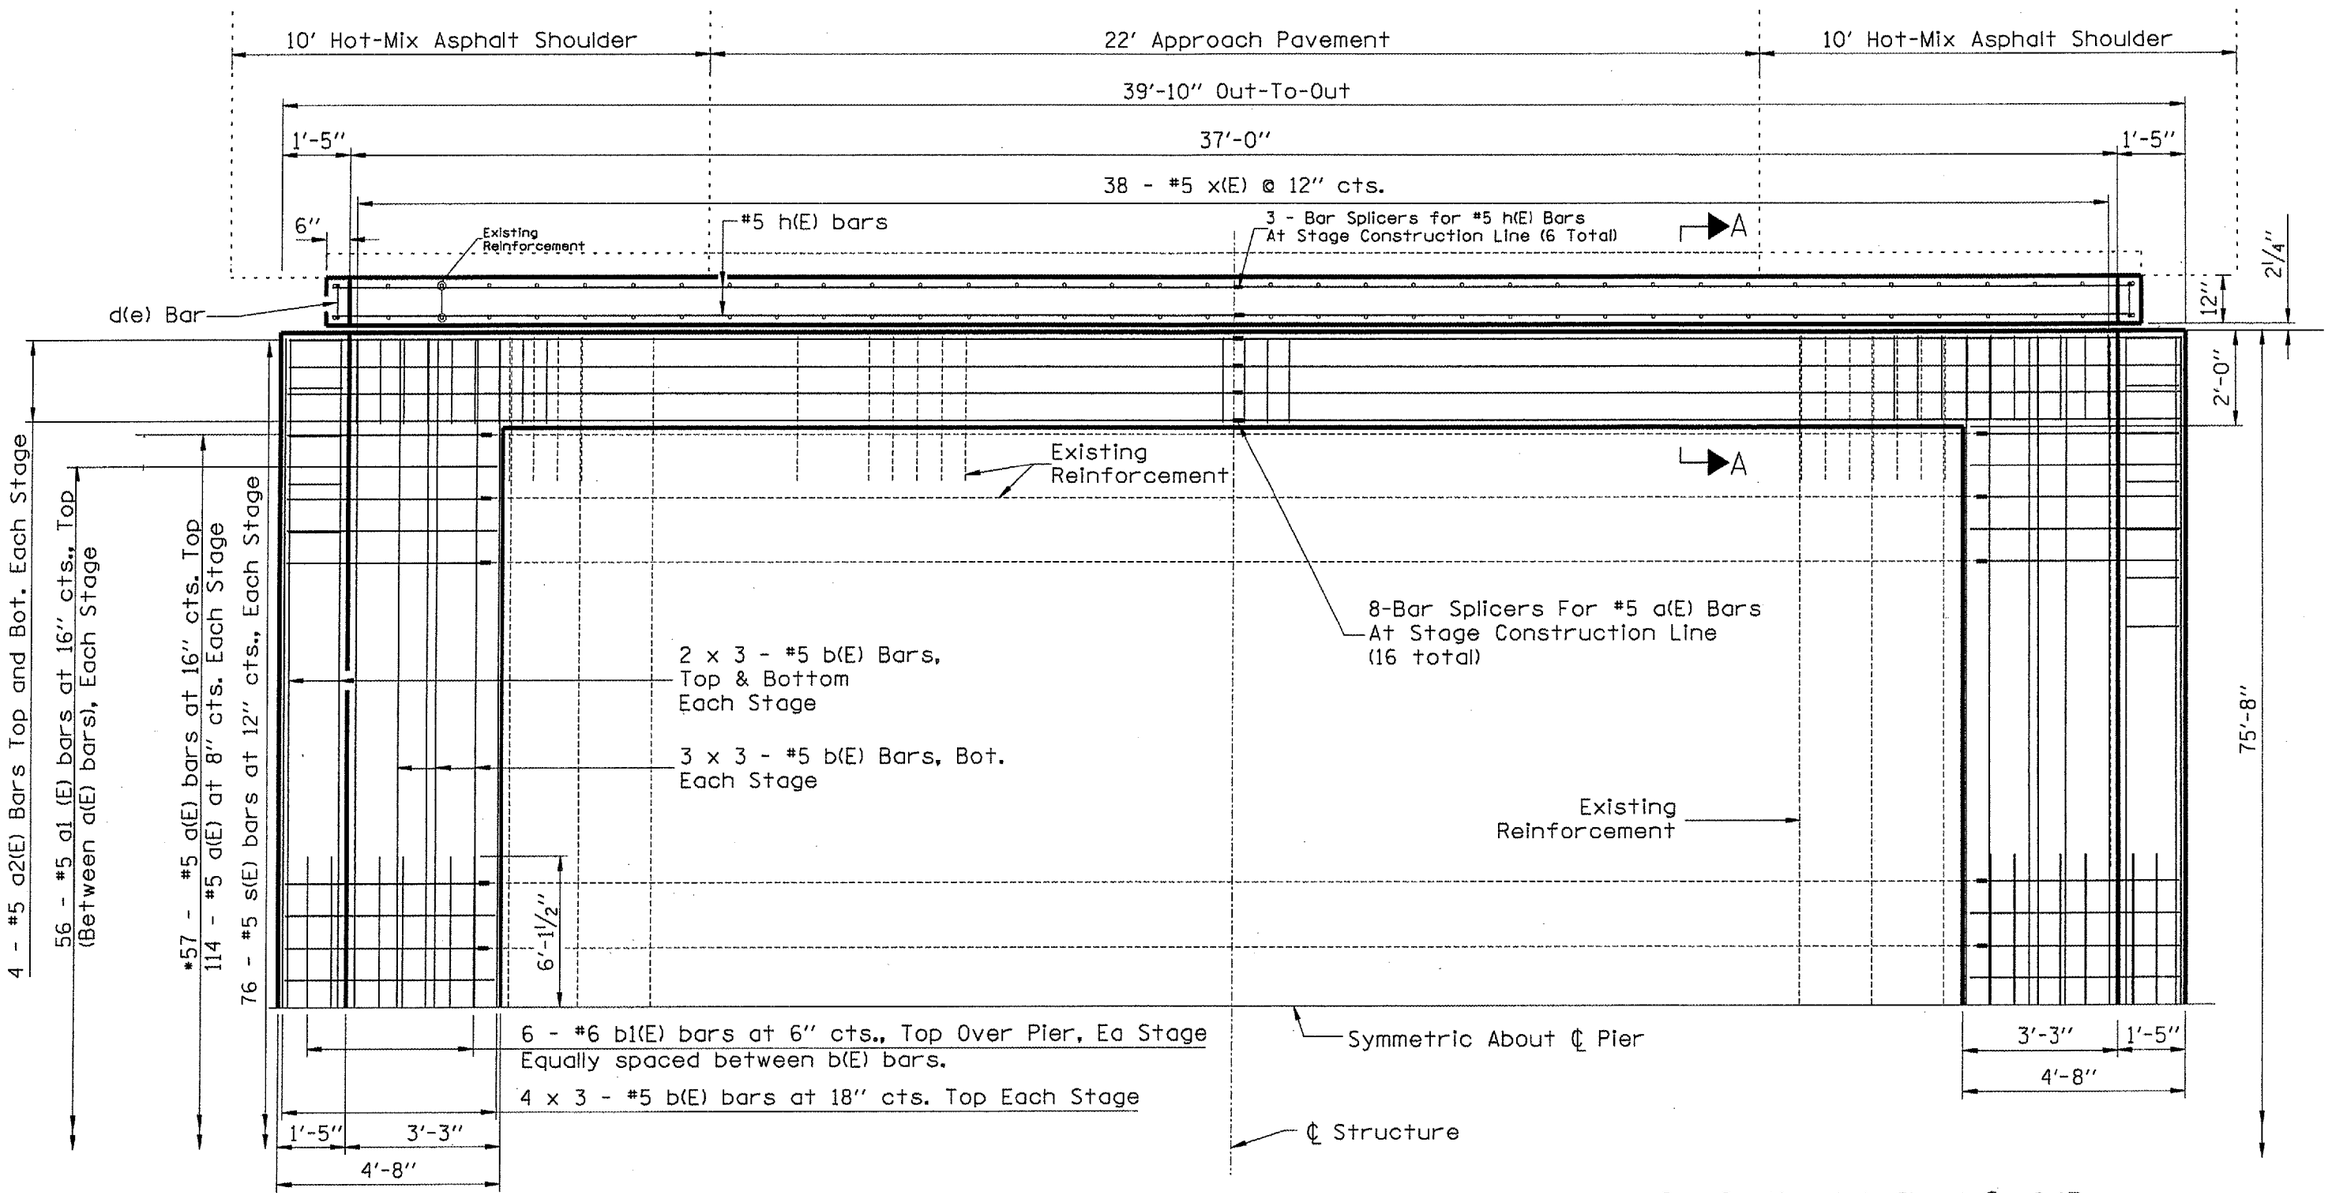

See Section A-A, Sheet 8 of 13.

Minimum Bar Laps #5 Bar = 2'-2"

*Attach to existing reinforcement with mechanical splicers. Existing reinforcement to extend 6" (min.) into the removal area to allow attachment of the mechanical splicers.

CONCRETE SUPERSTRUCTURE PLAN VIEW