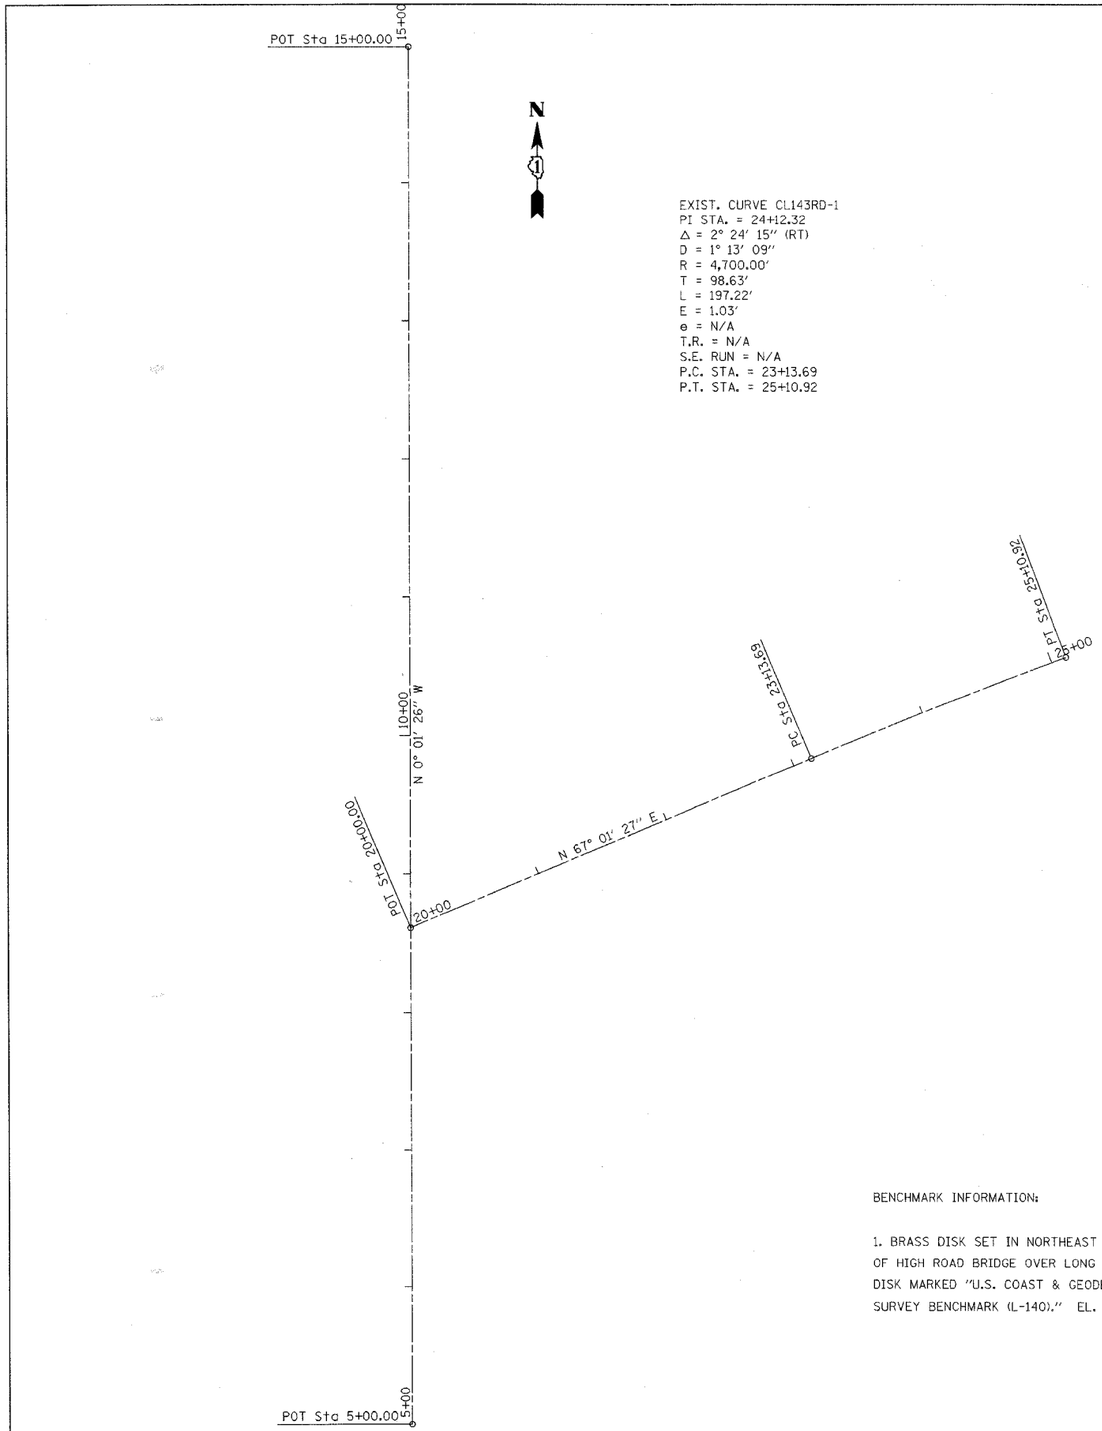

BENCHMARK INFORMATION:

1. BRASS DISK SET IN NORTHEAST WINGWALL OF HIGH ROAD BRIDGE OVER LONG RUN CREEK. DISK MARKED "U.S. COAST & GEODETIC SURVEY BENCHMARK (L-140)." EL. 609.40

STA. 5+00 (FOUND PKN)

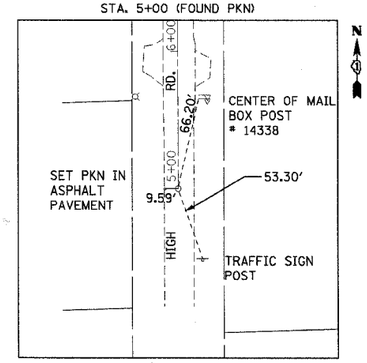

STA. 15+00 (SET PKN)

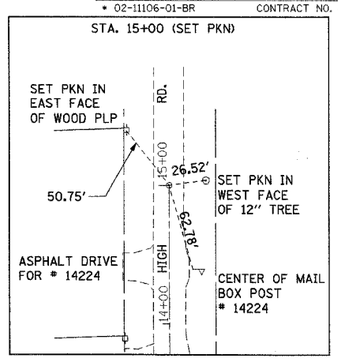

STA. 20+00 (SET PKN)

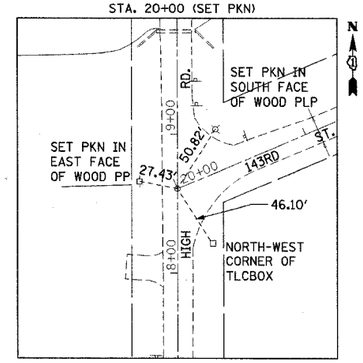

STA. 23+13.69 PC (SET PKN)

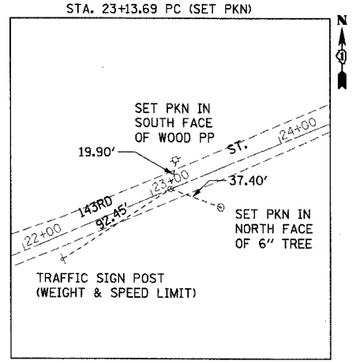

POC (SET PKN)

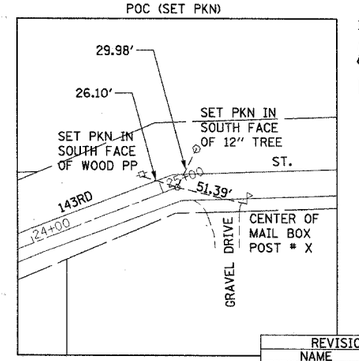

F.A. RTE.	SECTION	COUNTY	TOTAL SHEETS	SHEET NO.
	*	WILL	64	7
STA.		TO STA.		
FED. ROAD DIST. NO.	ILLINOIS	FED. AID PROJECT		
* 02-11106-01-BR		CONTRACT NO. 83949		

REVISIONS	
NAME	DATE

LOCKPORT TOWNSHIP HIGHWAY DEPARTMENT
TR216A HIGH ROAD OVER LONG RUN CREEK
SECTION 02-11106-01-BR

ALIGNMENT & TIES HIGH ROAD

SCALE: 1"=50'
DRAWN BY: JB
DATE: 9-07-2007
CHECKED BY: ACL

TENG

TENG & ASSOCIATES, INC.
ENGINEERS/ARCHITECTS/PLANNERS
205 N. MICHIGAN AVE. CHICAGO, IL 60601
TELEPHONE: 312/856-0300

..\TTBOORE&DGN, ..\ALTOORHK.DGN, ..\RDWOOR9Y.DGN, ..\TPOOOREO.DGN, ..\ALTOORHK.DGN, ..\ALTOORHK.DGN, ..\SUROORK7.DGN, ..\ALTOORHK.DGN, ..\TPOOOREO.DGN, ..\TPOOOREO.DGN, ..\ALTOORHK.DGN
9-07-2007, 20:42:50 S:\DOCUMENT\02329902\CIVIL\DGN\ALTOORELD.DGN BONDHU0
1 2 