F.A. RTE. *	SECTION	COUNTY	TOTAL SHEETS	SHEET NO.
	*	WILL	64	11
STA.		TO STA.		
FED. ROAD DIST. NO.	ILLINOIS	FED. AID PROJECT		

* 02-11106-01-BR CONTRACT NO. 83949

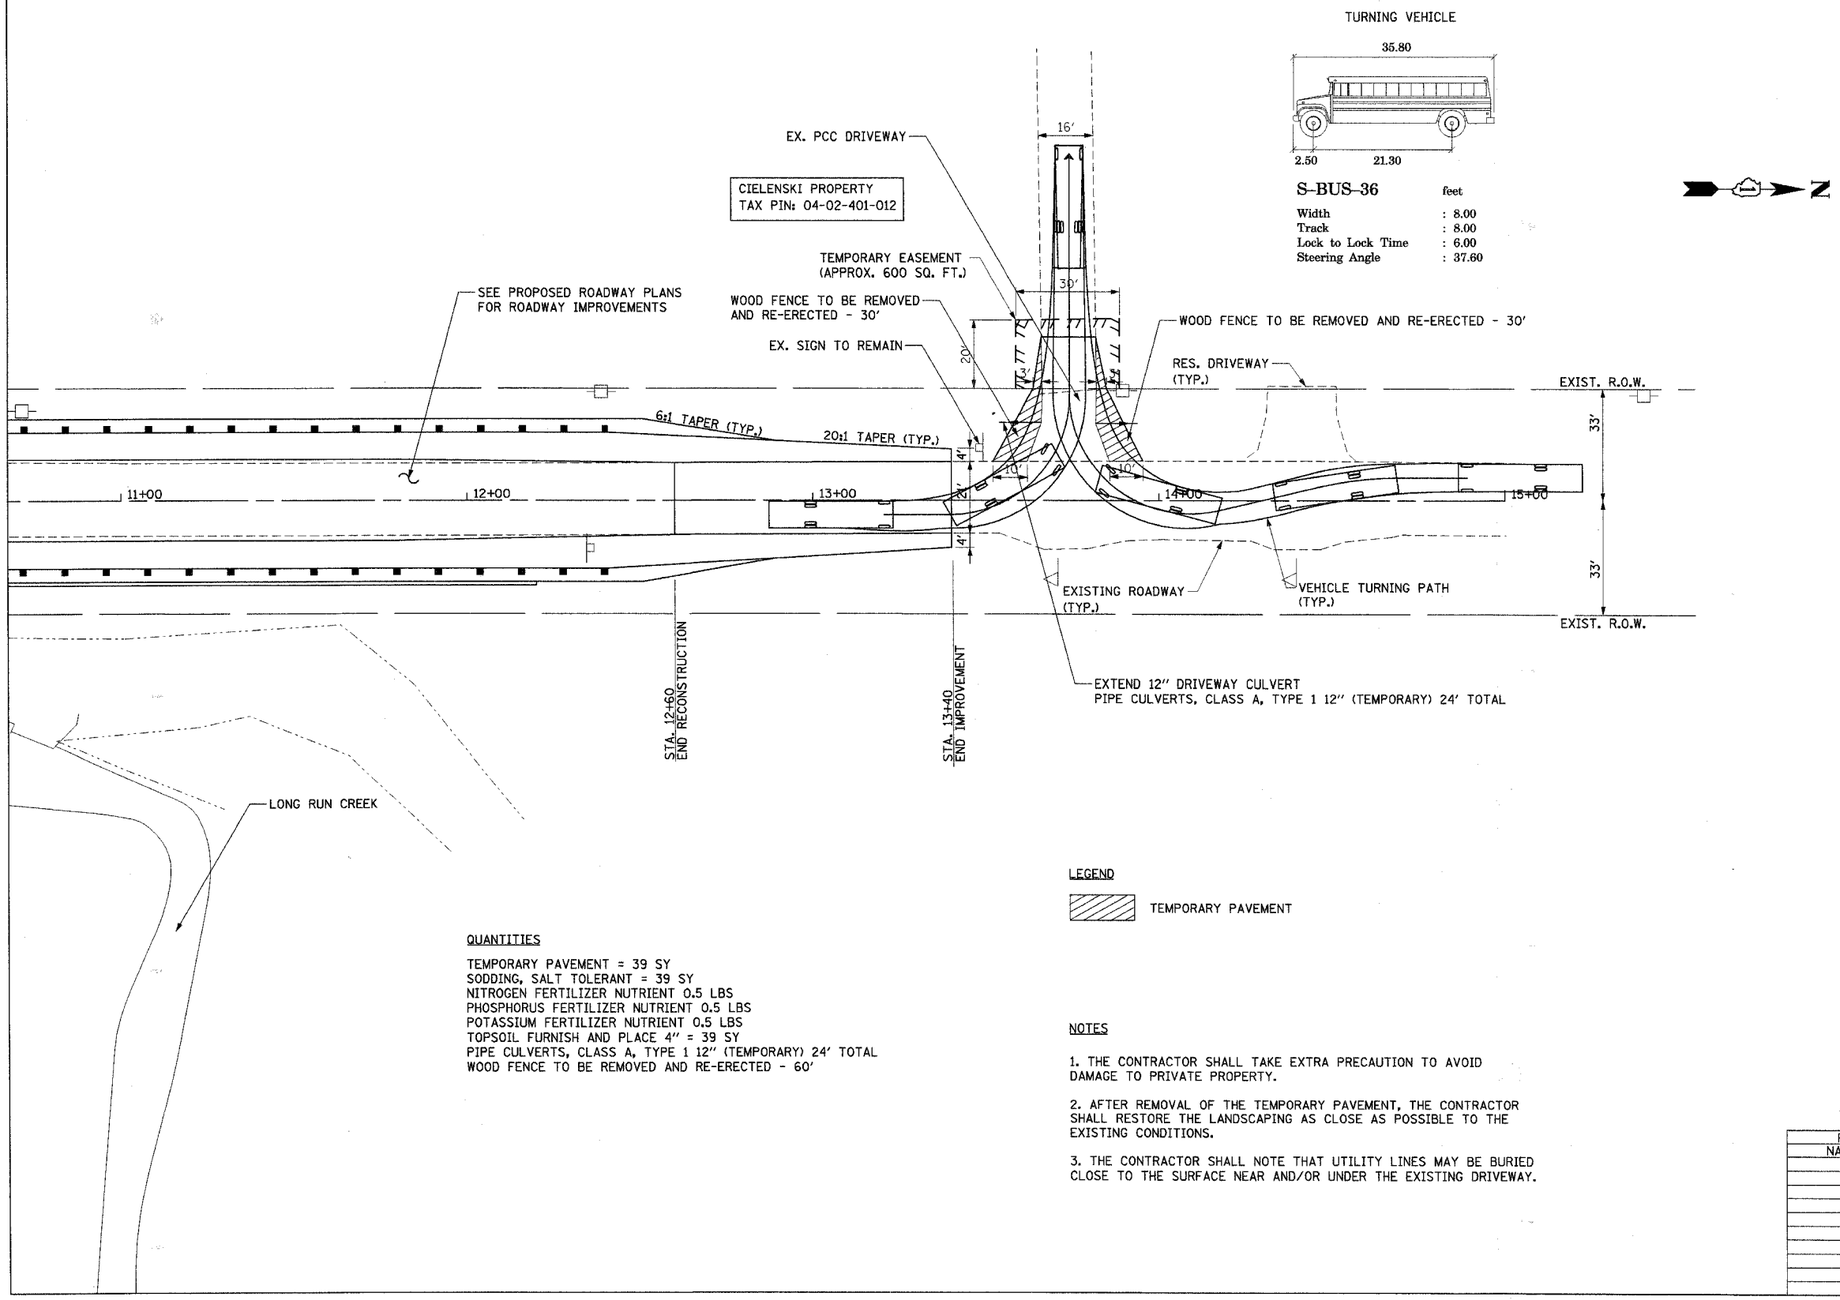

QUANTITIES

TEMPORARY PAVEMENT = 39 SY
SODDING, SALT TOLERANT = 39 SY
NITROGEN FERTILIZER NUTRIENT 0.5 LBS
PHOSPHORUS FERTILIZER NUTRIENT 0.5 LBS
POTASSIUM FERTILIZER NUTRIENT 0.5 LBS
TOPSOIL FURNISH AND PLACE 4" = 39 SY
PIPE CULVERTS, CLASS A, TYPE 1 12" (TEMPORARY) 24' TOTAL
WOOD FENCE TO BE REMOVED AND RE-ERECTED - 60'

LEGEND

TEMPORARY PAVEMENT

NOTES

1. THE CONTRACTOR SHALL TAKE EXTRA PRECAUTION TO AVOID DAMAGE TO PRIVATE PROPERTY.

2. AFTER REMOVAL OF THE TEMPORARY PAVEMENT, THE CONTRACTOR SHALL RESTORE THE LANDSCAPING AS CLOSE AS POSSIBLE TO THE EXISTING CONDITIONS.

3. THE CONTRACTOR SHALL NOTE THAT UTILITY LINES MAY BE BURIED CLOSE TO THE SURFACE NEAR AND/OR UNDER THE EXISTING DRIVEWAY.

REVISIONS	
NAME	DATE

LOCKPORT TOWNSHIP HIGHWAY DEPARTMENT
TR216A HIGH ROAD OVER LONG RUN CREEK
SECTION 02-11106-01-BR

SCHOOL BUS TURNAROUND

SCALE: 1"=20'
DRAWN BY: JB
DATE: 9-07-2007
CHECKED BY: ACL

TENG

TENG & ASSOCIATES, INC.
ENGINEERS/ARCHITECTS/PLANNERS
206 N. MICHIGAN AVE. CHICAGO, IL 60601
TELEPHONE: 312/616-0500

\RDWOORHV.DGN,\TTBOOTRES.DGN,\MOTOORHT.DGN,\TPOOOREO.DGN,\ALTOOR67.DGN,\RDWOORCP.DGN
9-07-2007, 2:02:49 S:\DOCUMENT\02323902\CIVIL\DGN\PNPOORHL.DGN
BONOHULO
1 2 