ROUTE	SECTION	COUNTY	TOTAL SHEETS	SHEET NO
2744	06-00241-00-PV	COOK	115	59
STA.	113+82.50	TO STA.	118+00	
	ILLINOIS	SURFACE TRANSPORTATION FUNDING		

CONTRACT NUMBER 83968

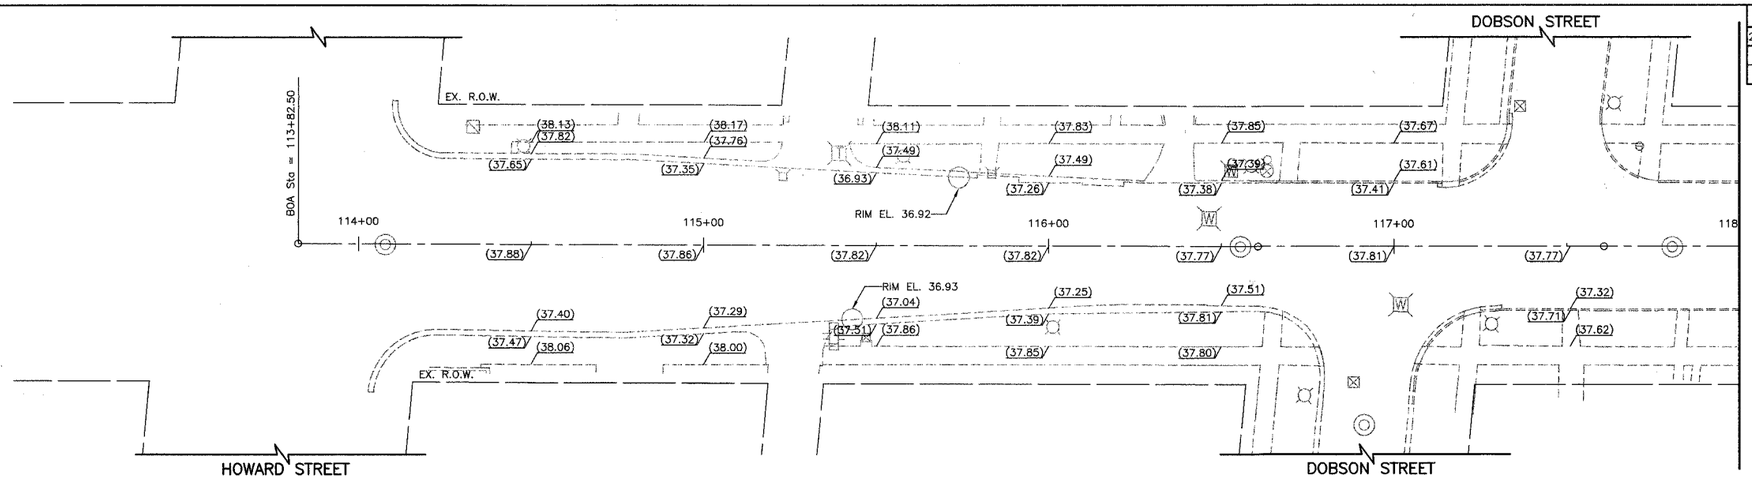

RIDGE AVENUE
MATCH LINE STA. 118+00
(SEE SHEET NO. 60)

EXISTING RIDGE AVENUE

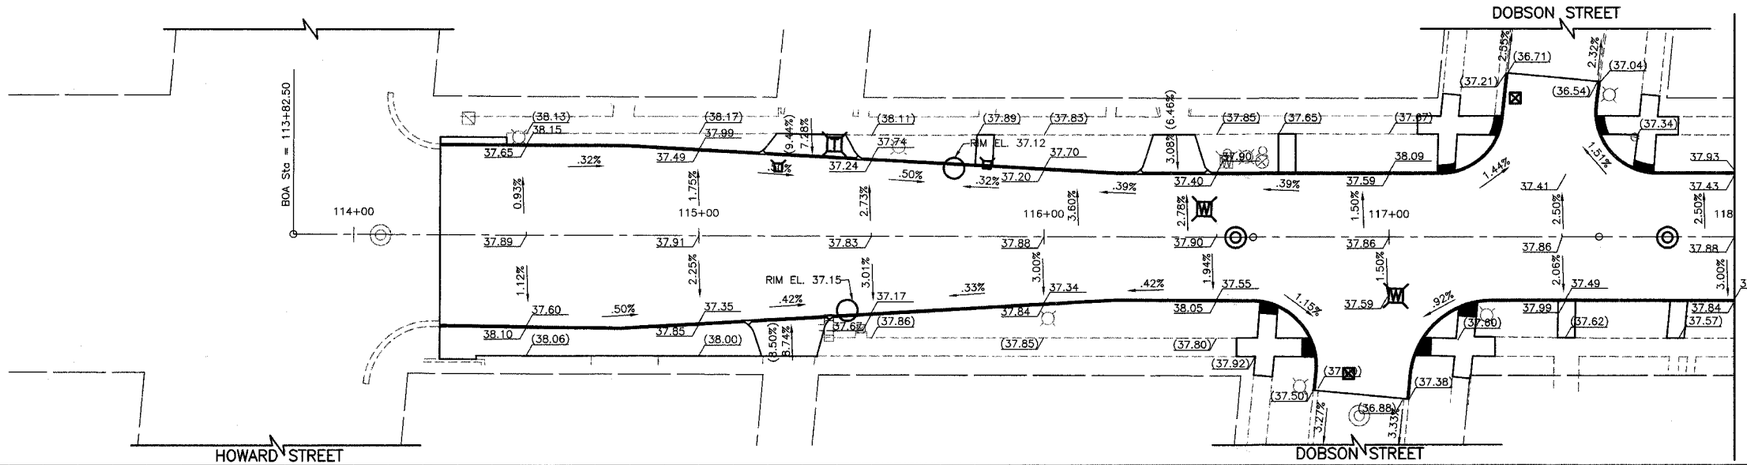

RIDGE AVENUE
MATCH LINE STA. 118+00
(SEE SHEET NO. 60)

PROPOSED RIDGE AVENUE

LEGEND
(XX.XX) EXISTING ELEVATION
XX.XX PROPOSED ELEVATION

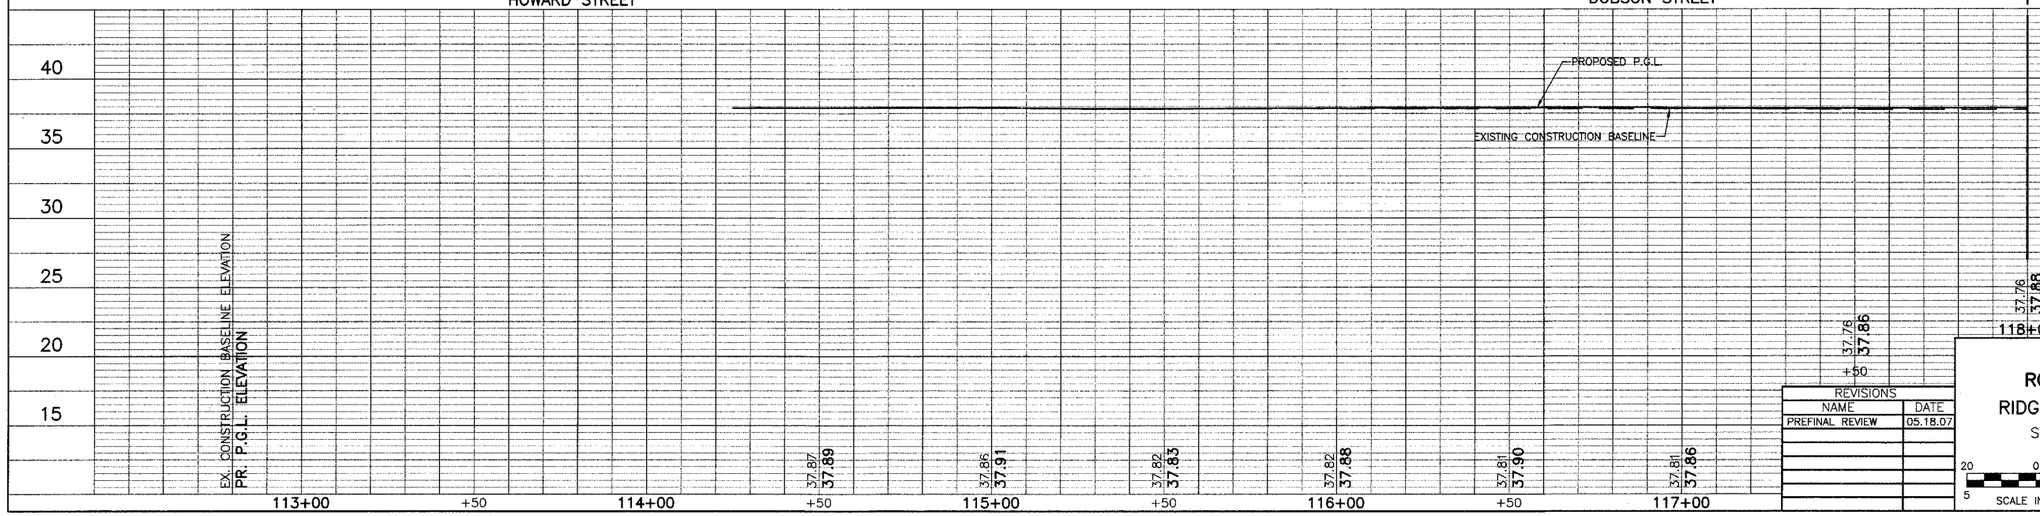

REVISIONS	
NAME	DATE
PREFINAL REVIEW	05.18.07

CITY OF EVANSTON

ROADWAY GRADING PLAN

RIDGE AVENUE IMPROVEMENTS

STA. 113+82.50 TO 118+00

20 0 20 HORIZ.
5 SCALE IN FEET 5 VERT.

DATE: 8/31/2007
DESIGNED BY: RTM
TECHNICIAN: JRR
CHECKED BY: JRV