RTE #	SECTION	COUNTY	TOTAL SHEETS	SHEET NO
2744	06-00241-00-PV	COOK	115	66
STA.	149+00	TO STA.	154+00	
	ILLINOIS	SURFACE TRANSPORTATION FUNDING		

CONTRACT NUMBER 83968

LEGEND
(XX.XX) EXISTING ELEVATION
XX.XX PROPOSED ELEVATION

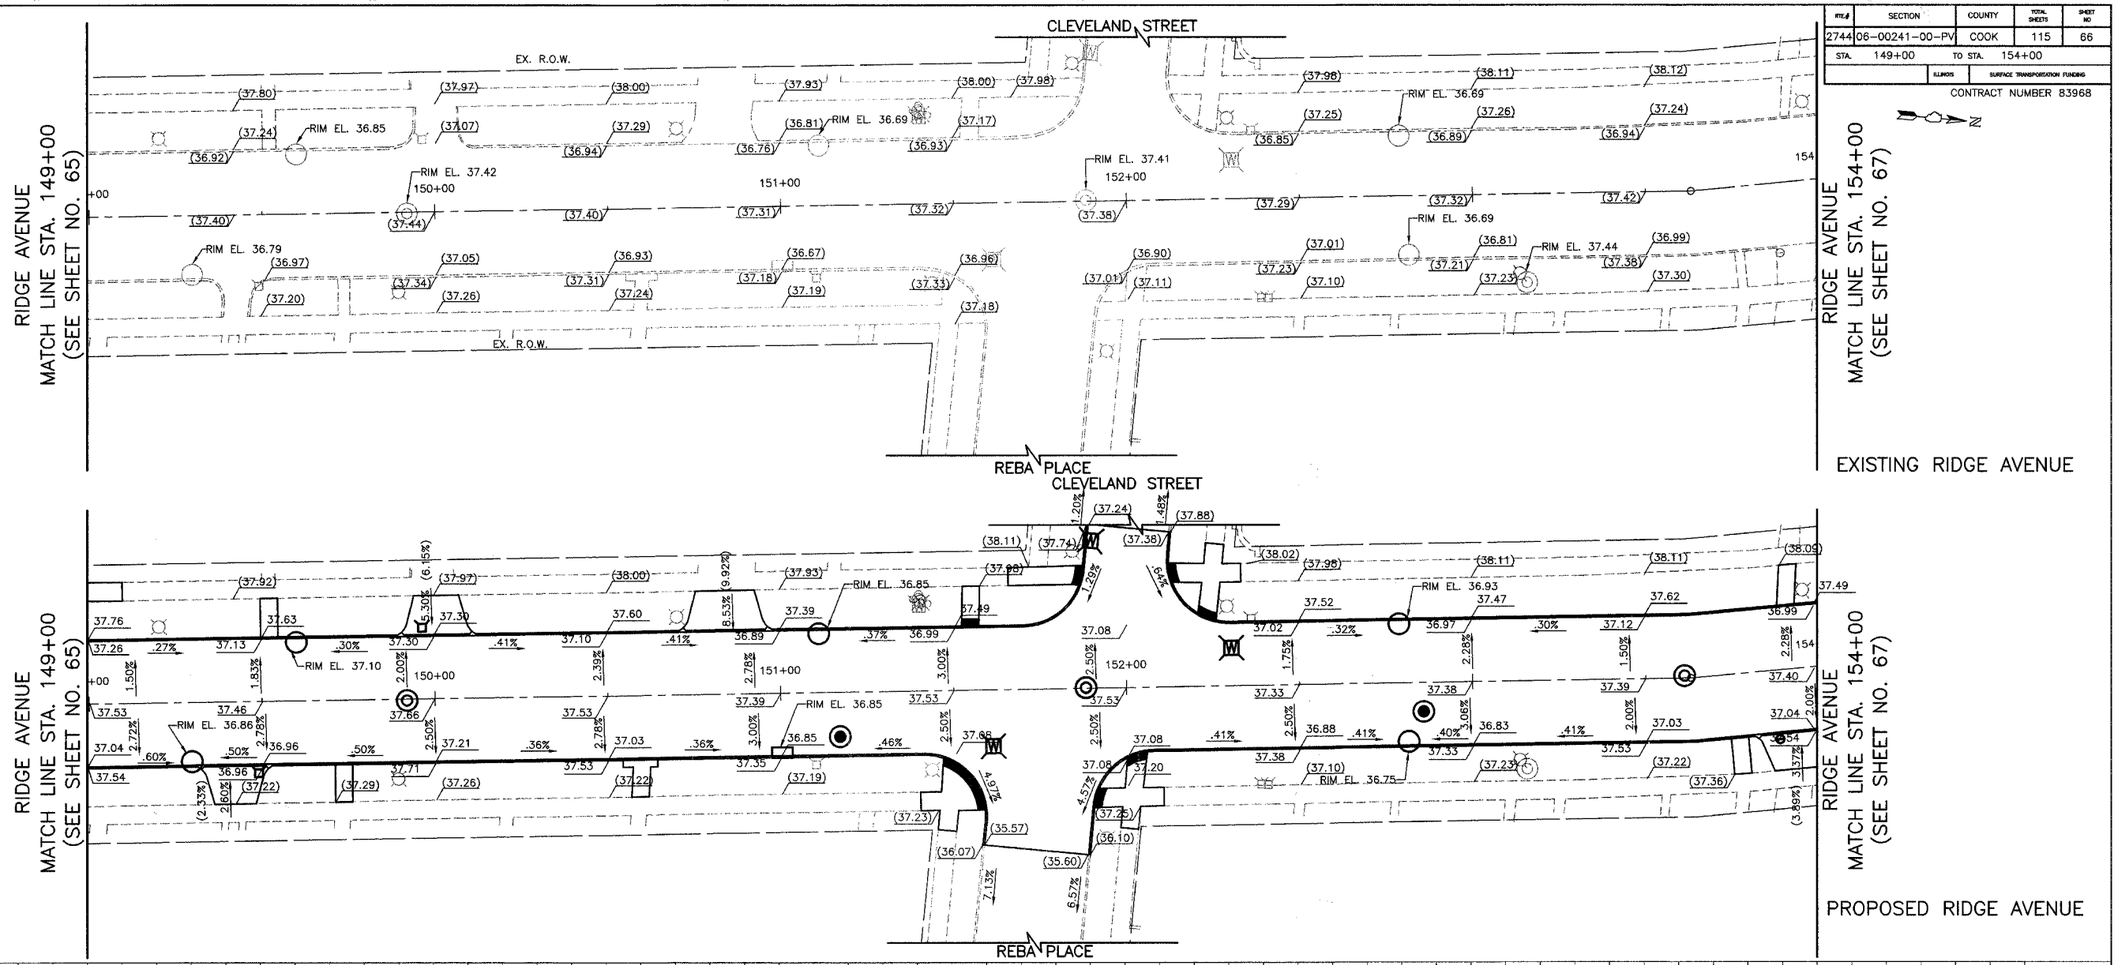

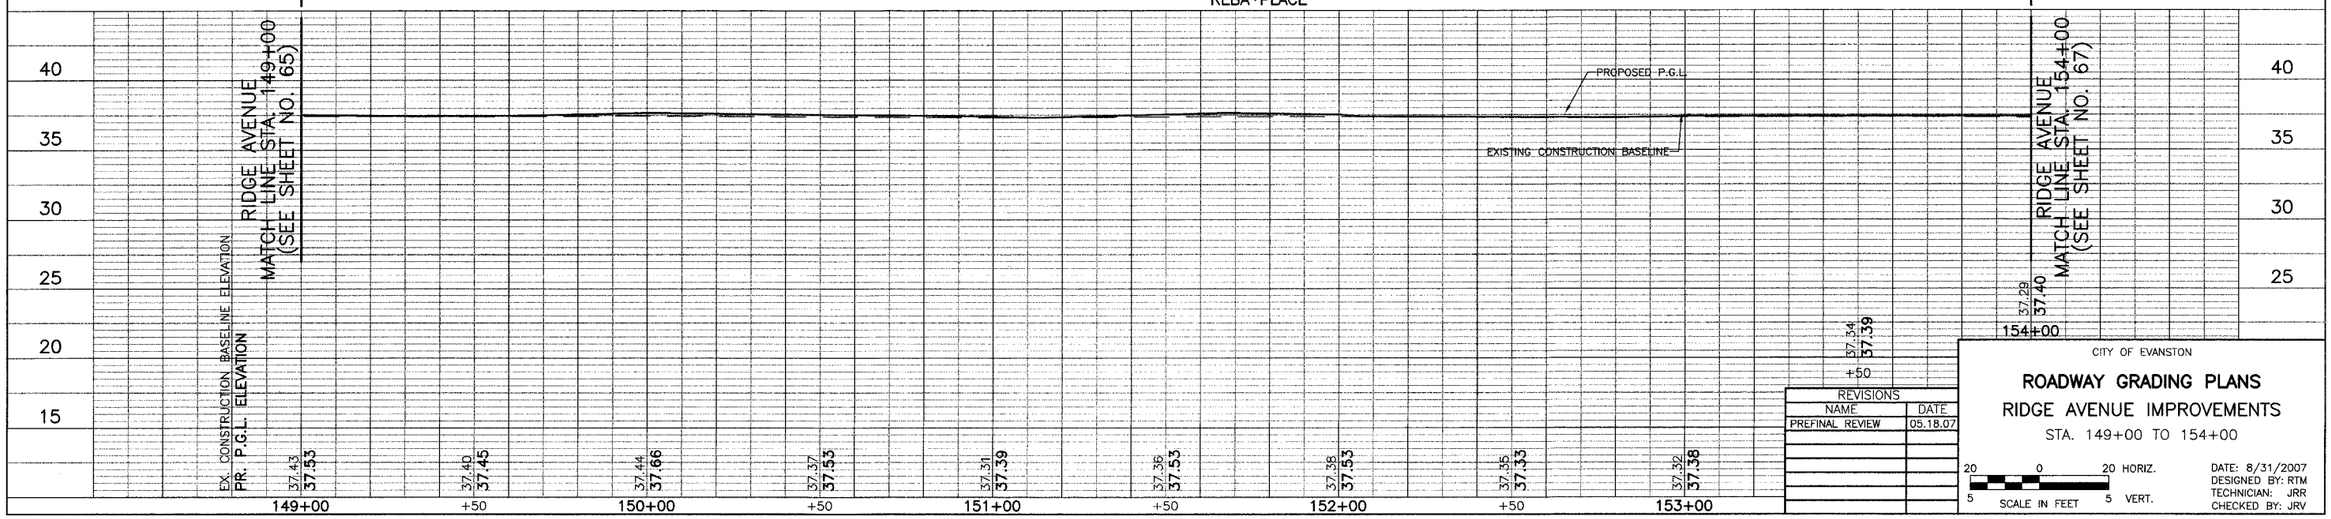

REVISIONS	
NAME	DATE
PREFINAL REVIEW	05.18.07

CITY OF EVANSTON

ROADWAY GRADING PLANS

RIDGE AVENUE IMPROVEMENTS

STA. 149+00 TO 154+00

20 0 20 HORIZ.
5 SCALE IN FEET 5 VERT.

DATE: 8/31/2007
DESIGNED BY: RTM
TECHNICIAN: JRR
CHECKED BY: JRV