CONTRACT NUMBER 83968

CITY OF EVANSTON	DATE	TOTAL SHEETS	SHEET NO
RIDGE AVENUE	8/31/2007	115	97
STA. 184+68 TO STA. 189+00			

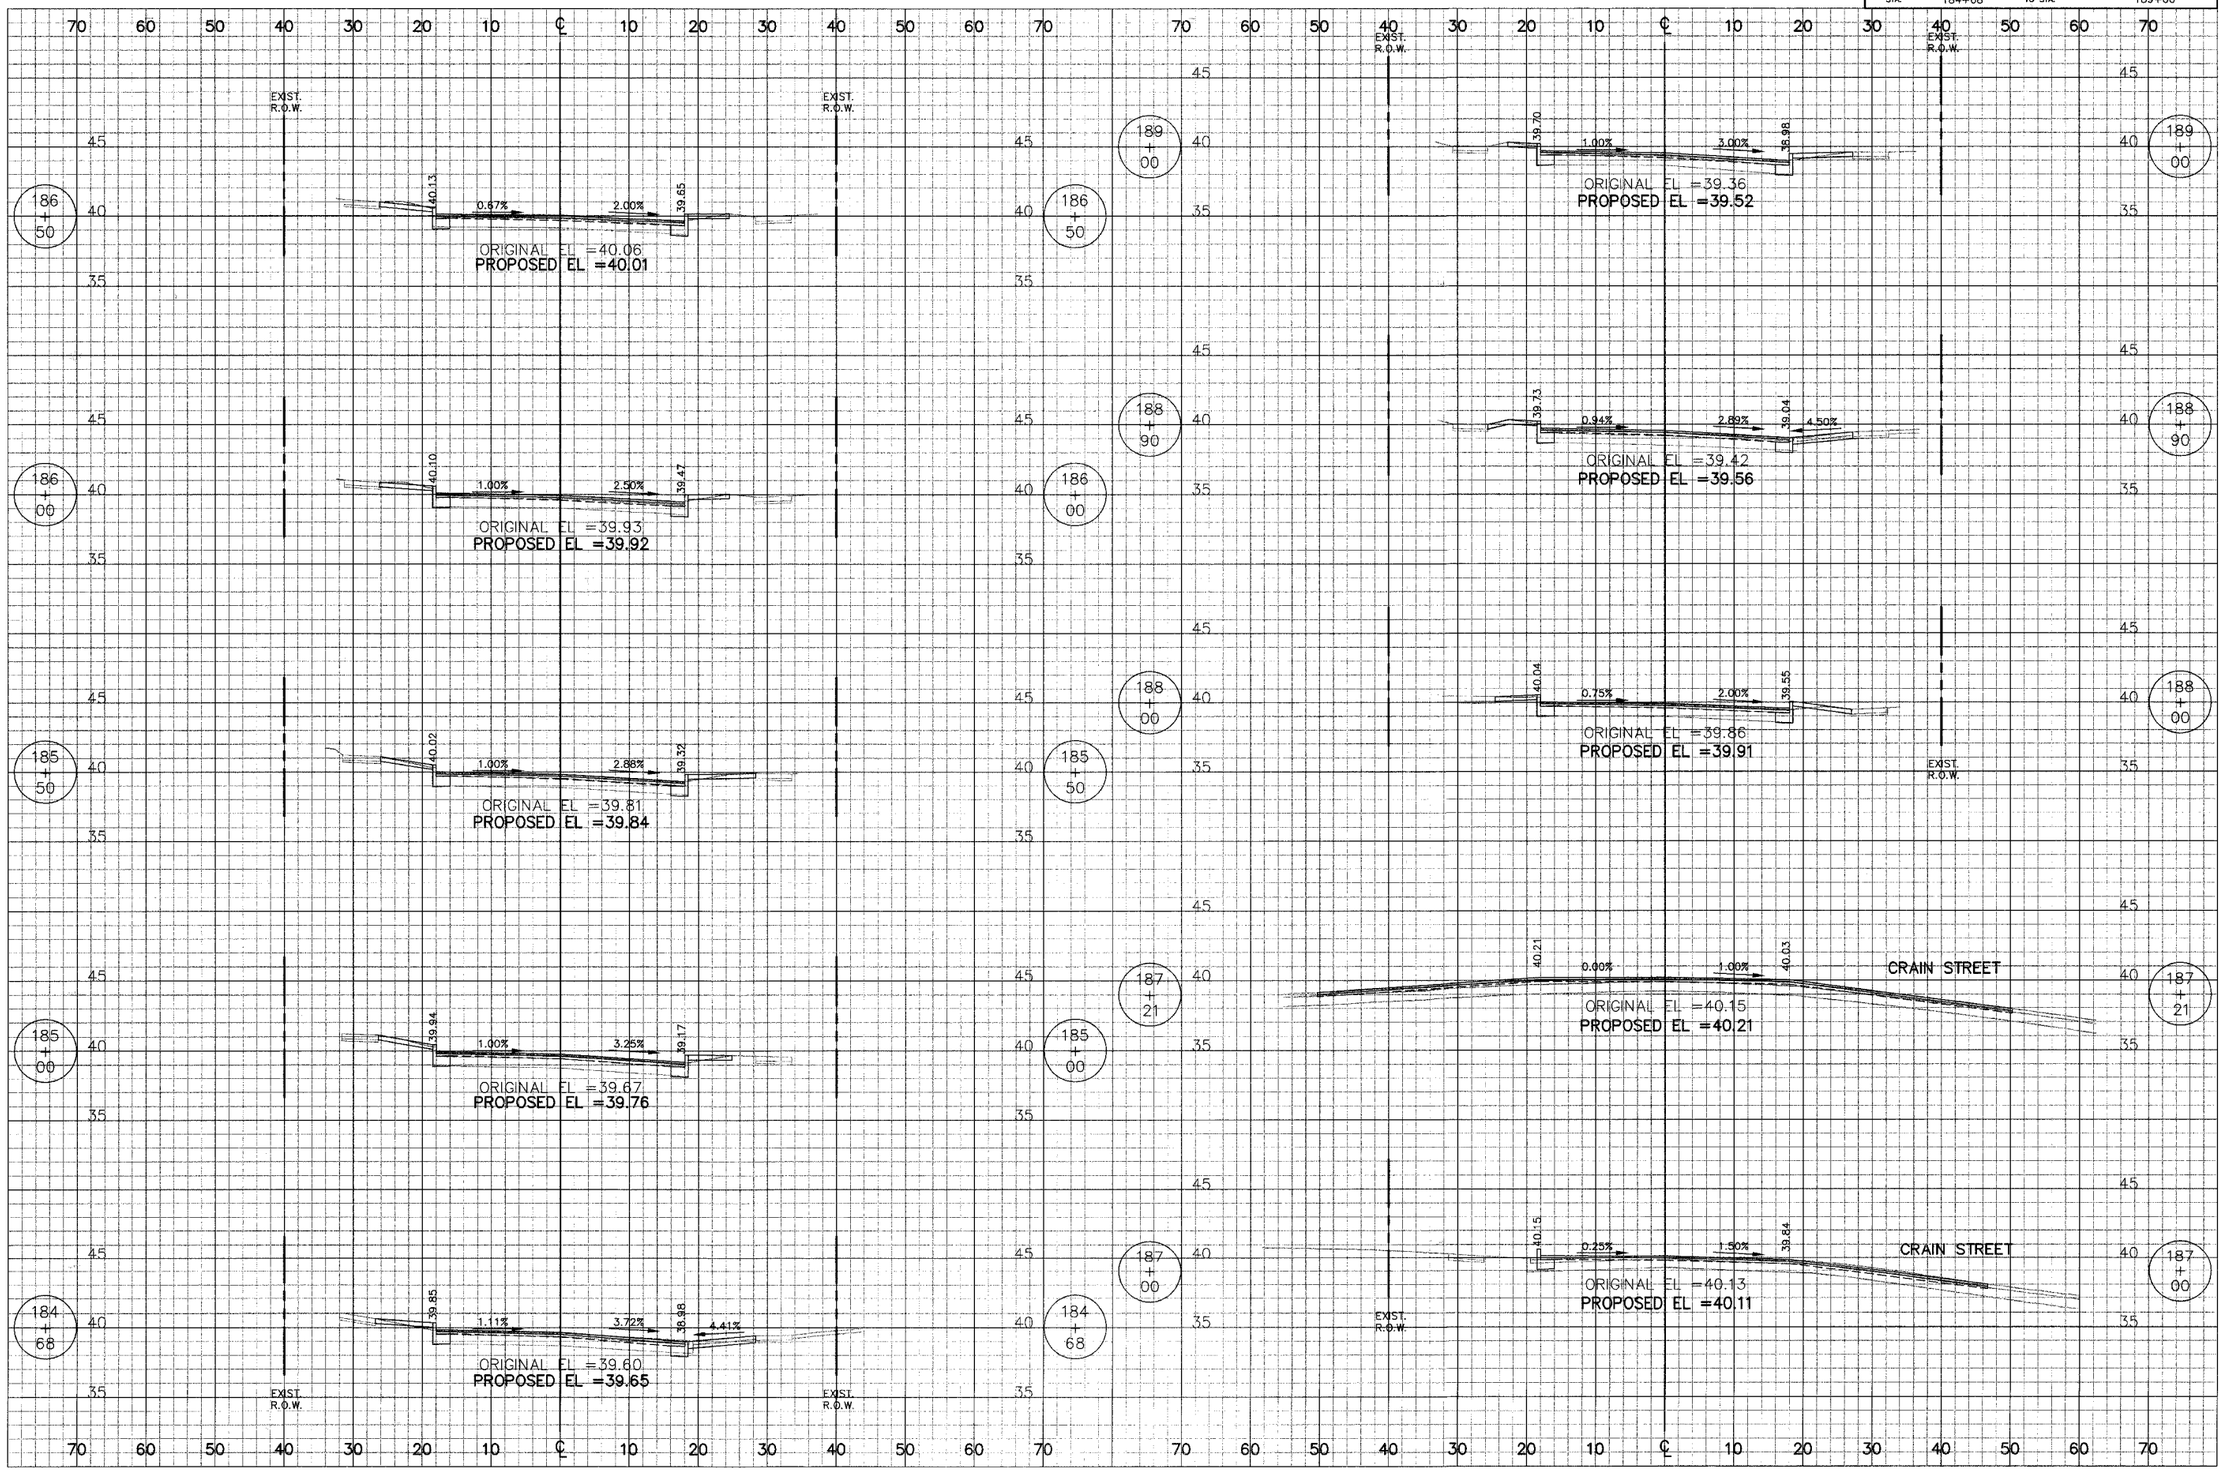

RIDGE AVENUE

RIDGE AVENUE IMPROVEMENT SHEET

J:\1944\Phase II\cad\Sheets\Xsec\1944_xs02.dwg
Aug 26, 2007 - 11:19AM