CONTRACT NO. 87331

F.A.U RTE.	SECTION	COUNTY	TOTAL SHEETS	SHEET NO.
5355	04-00167-00-WR	DEKALB	62	44
STA. 34+36.51		TO STA. 34+50.00		
FED. ROAD DIST. NO.	ILLINOIS	FED. AID PROJECT		

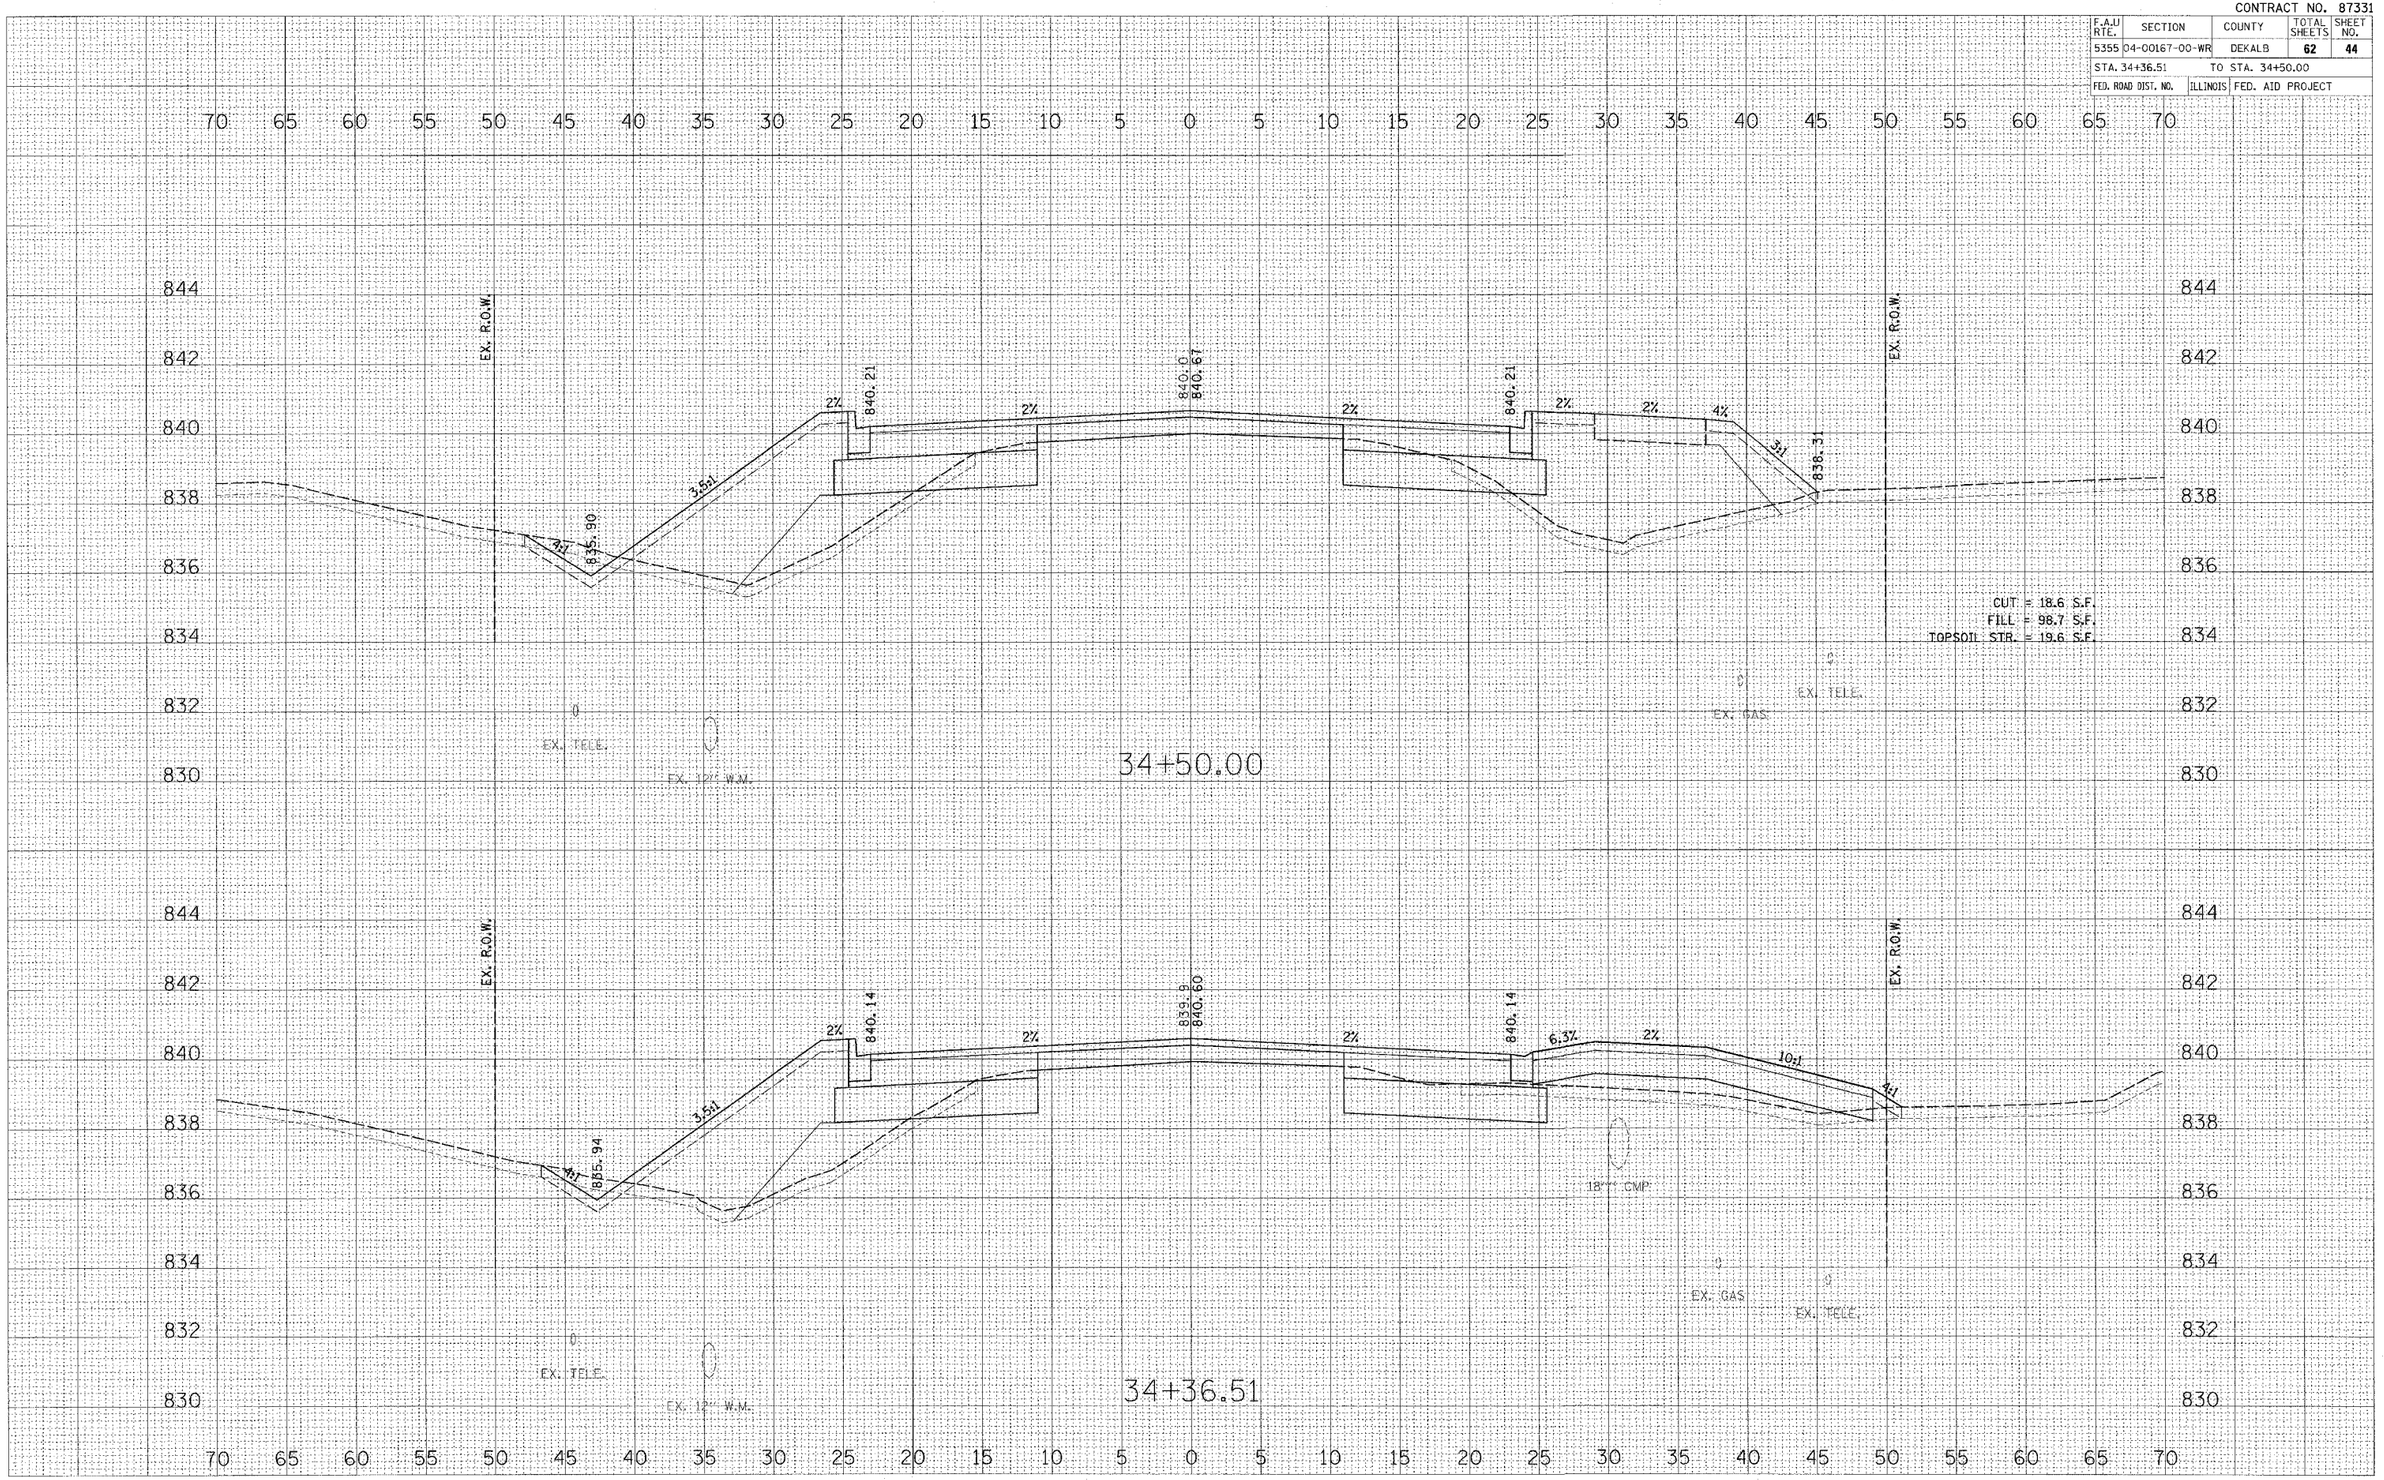

FINAL SURVEY — NOTE BOOK — NO.
ORIGINAL SURVEY — NOTE BOOK — NO.
SURVEYED — PLOTTED — TEMPLATE — AREAS — AREAS CHECKED — DATE — BY

PLOT DATE = 9/21/2007
FILE NAME = H:\MicKib\15720\3-BeShangPath\Civil\Mgmt\Sheets\Sheets-Design
SCALE = 1"=5'-0"
PLOT = USER_
USER NAME = USER_