CONTRACT NO. 87331

F.A.U RTE.	SECTION	COUNTY	TOTAL SHEETS	SHEET NO.
5355	04-00167-00-WR	DEKALB	62	53
STA. 41+50.00		TO STA. 42+00.00		
FED. ROAD DIST. NO.	ILLINOIS	FED. AID PROJECT		

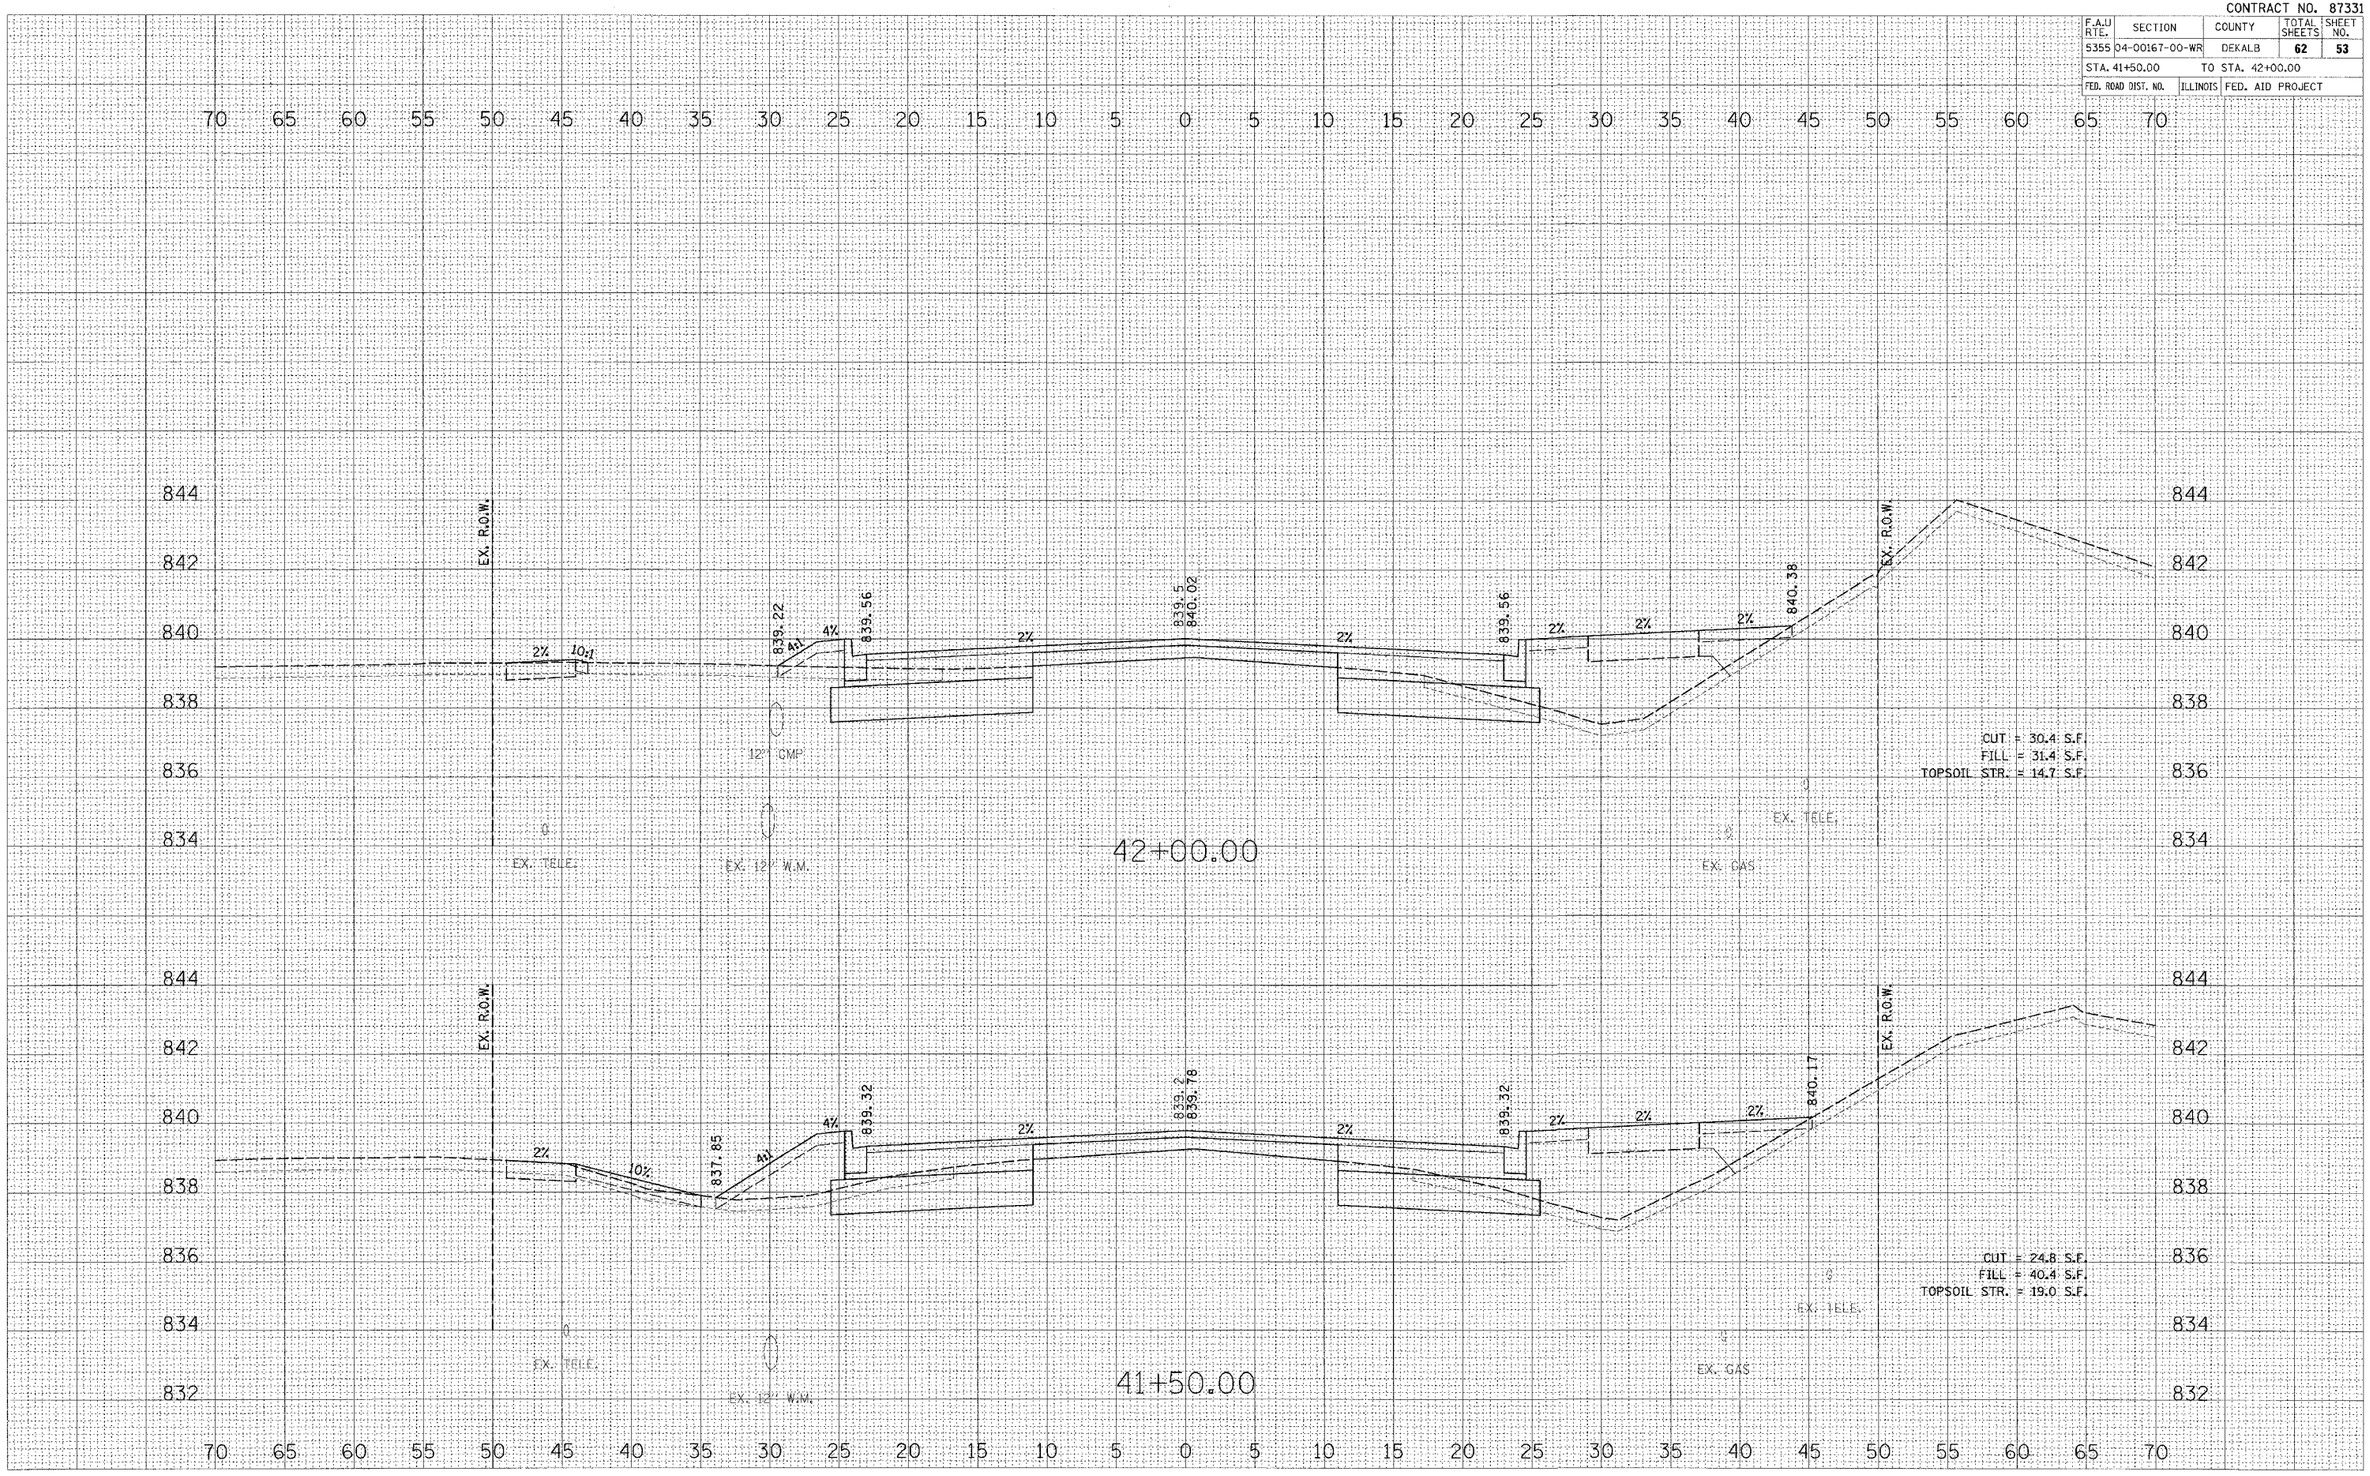

FINAL SURVEY | NOTE BOOK NO. | SURVEYED | PLOTTED | TEMPLATE | AREAS | AREAS CHECKED | BY | DATE

ORIGINAL SURVEY | NO. | SURVEYED | PLOTTED | AREAS | AREAS CHECKED | BY | DATE

PLOT DATE = 8/21/2007
FILE NAME = H:\DeKalb\157203-BethanyRd\Civil\Sheets\Sheets8.dgn
PLOT SCALE = 5:1H 2:1V
USER NAME = JOSER