CONTRACT NO. 88798

F.A.P. RTE.	SECTION	COUNTY	TOTAL SHEETS	SHEET NO.
310	(101BY) BR	*	97	86
STA. 69+00.00		TO STA. 70+50.00		
FED. ROAD DIST. NO.	ILLINOIS	FED. AID PROJECT		

* WARREN COUNTIES

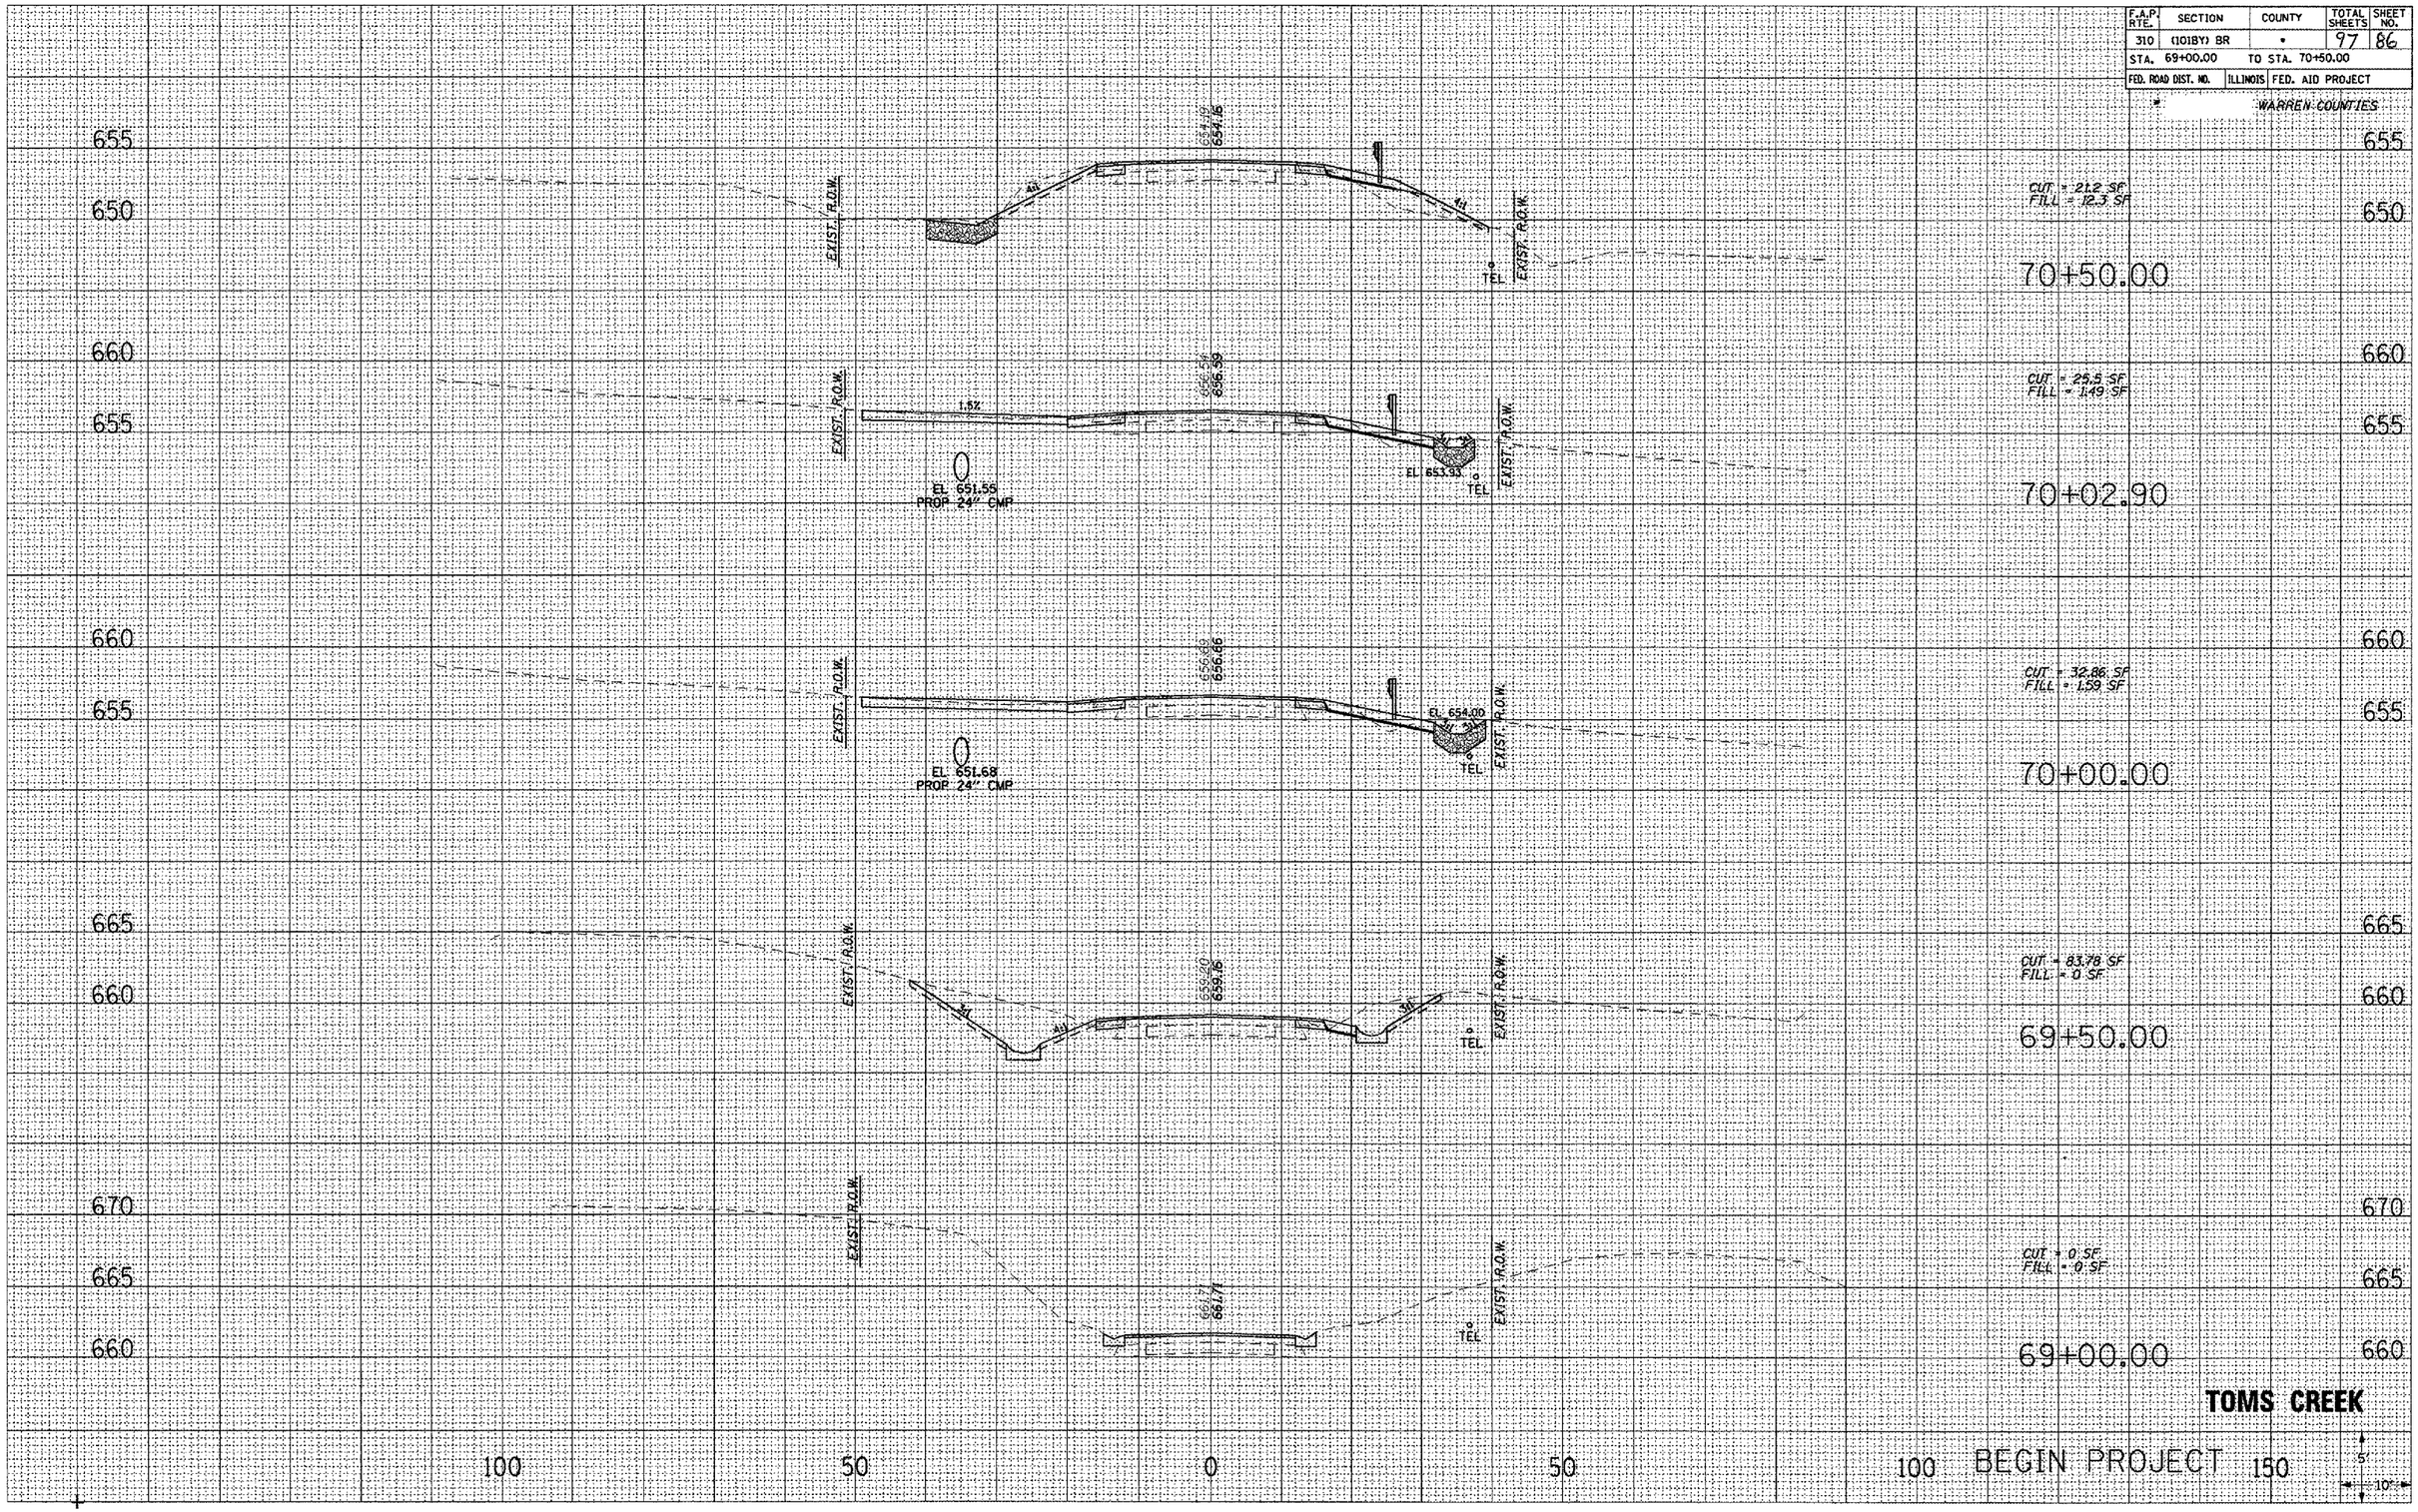

FINAL SURVEY | NOTE BOOK NO. | SURVEYED | PLOTTED | TEMPLATE | AREAS | AREAS CHECKED | BY | DATE

ORIGINAL SURVEY | NOTE BOOK NO. | SURVEYED | PLOTTED | TEMPLATE | AREAS | AREAS CHECKED | BY | DATE