Contract No. 88799

F.A. RTE.	SECTION	COUNTY	TOTAL SHEETS	SHEET NO.
315	(108B)BR, BR-1	McDonough	80	30
STA. 63+00		TO STA. 74+00		
FED. ROAD DIST. NO. 7	ILLINOIS	FED. AID PROJECT		

UNLESS ELEVATIONS ARE SHOWN——
ALL UTILITY LOCATIONS SHOWN ON THE CROSS-SECTIONS ARE BASED ON THE APPROXIMATE DEPTH SUPPLIED BY THE UTILITY COMPANY

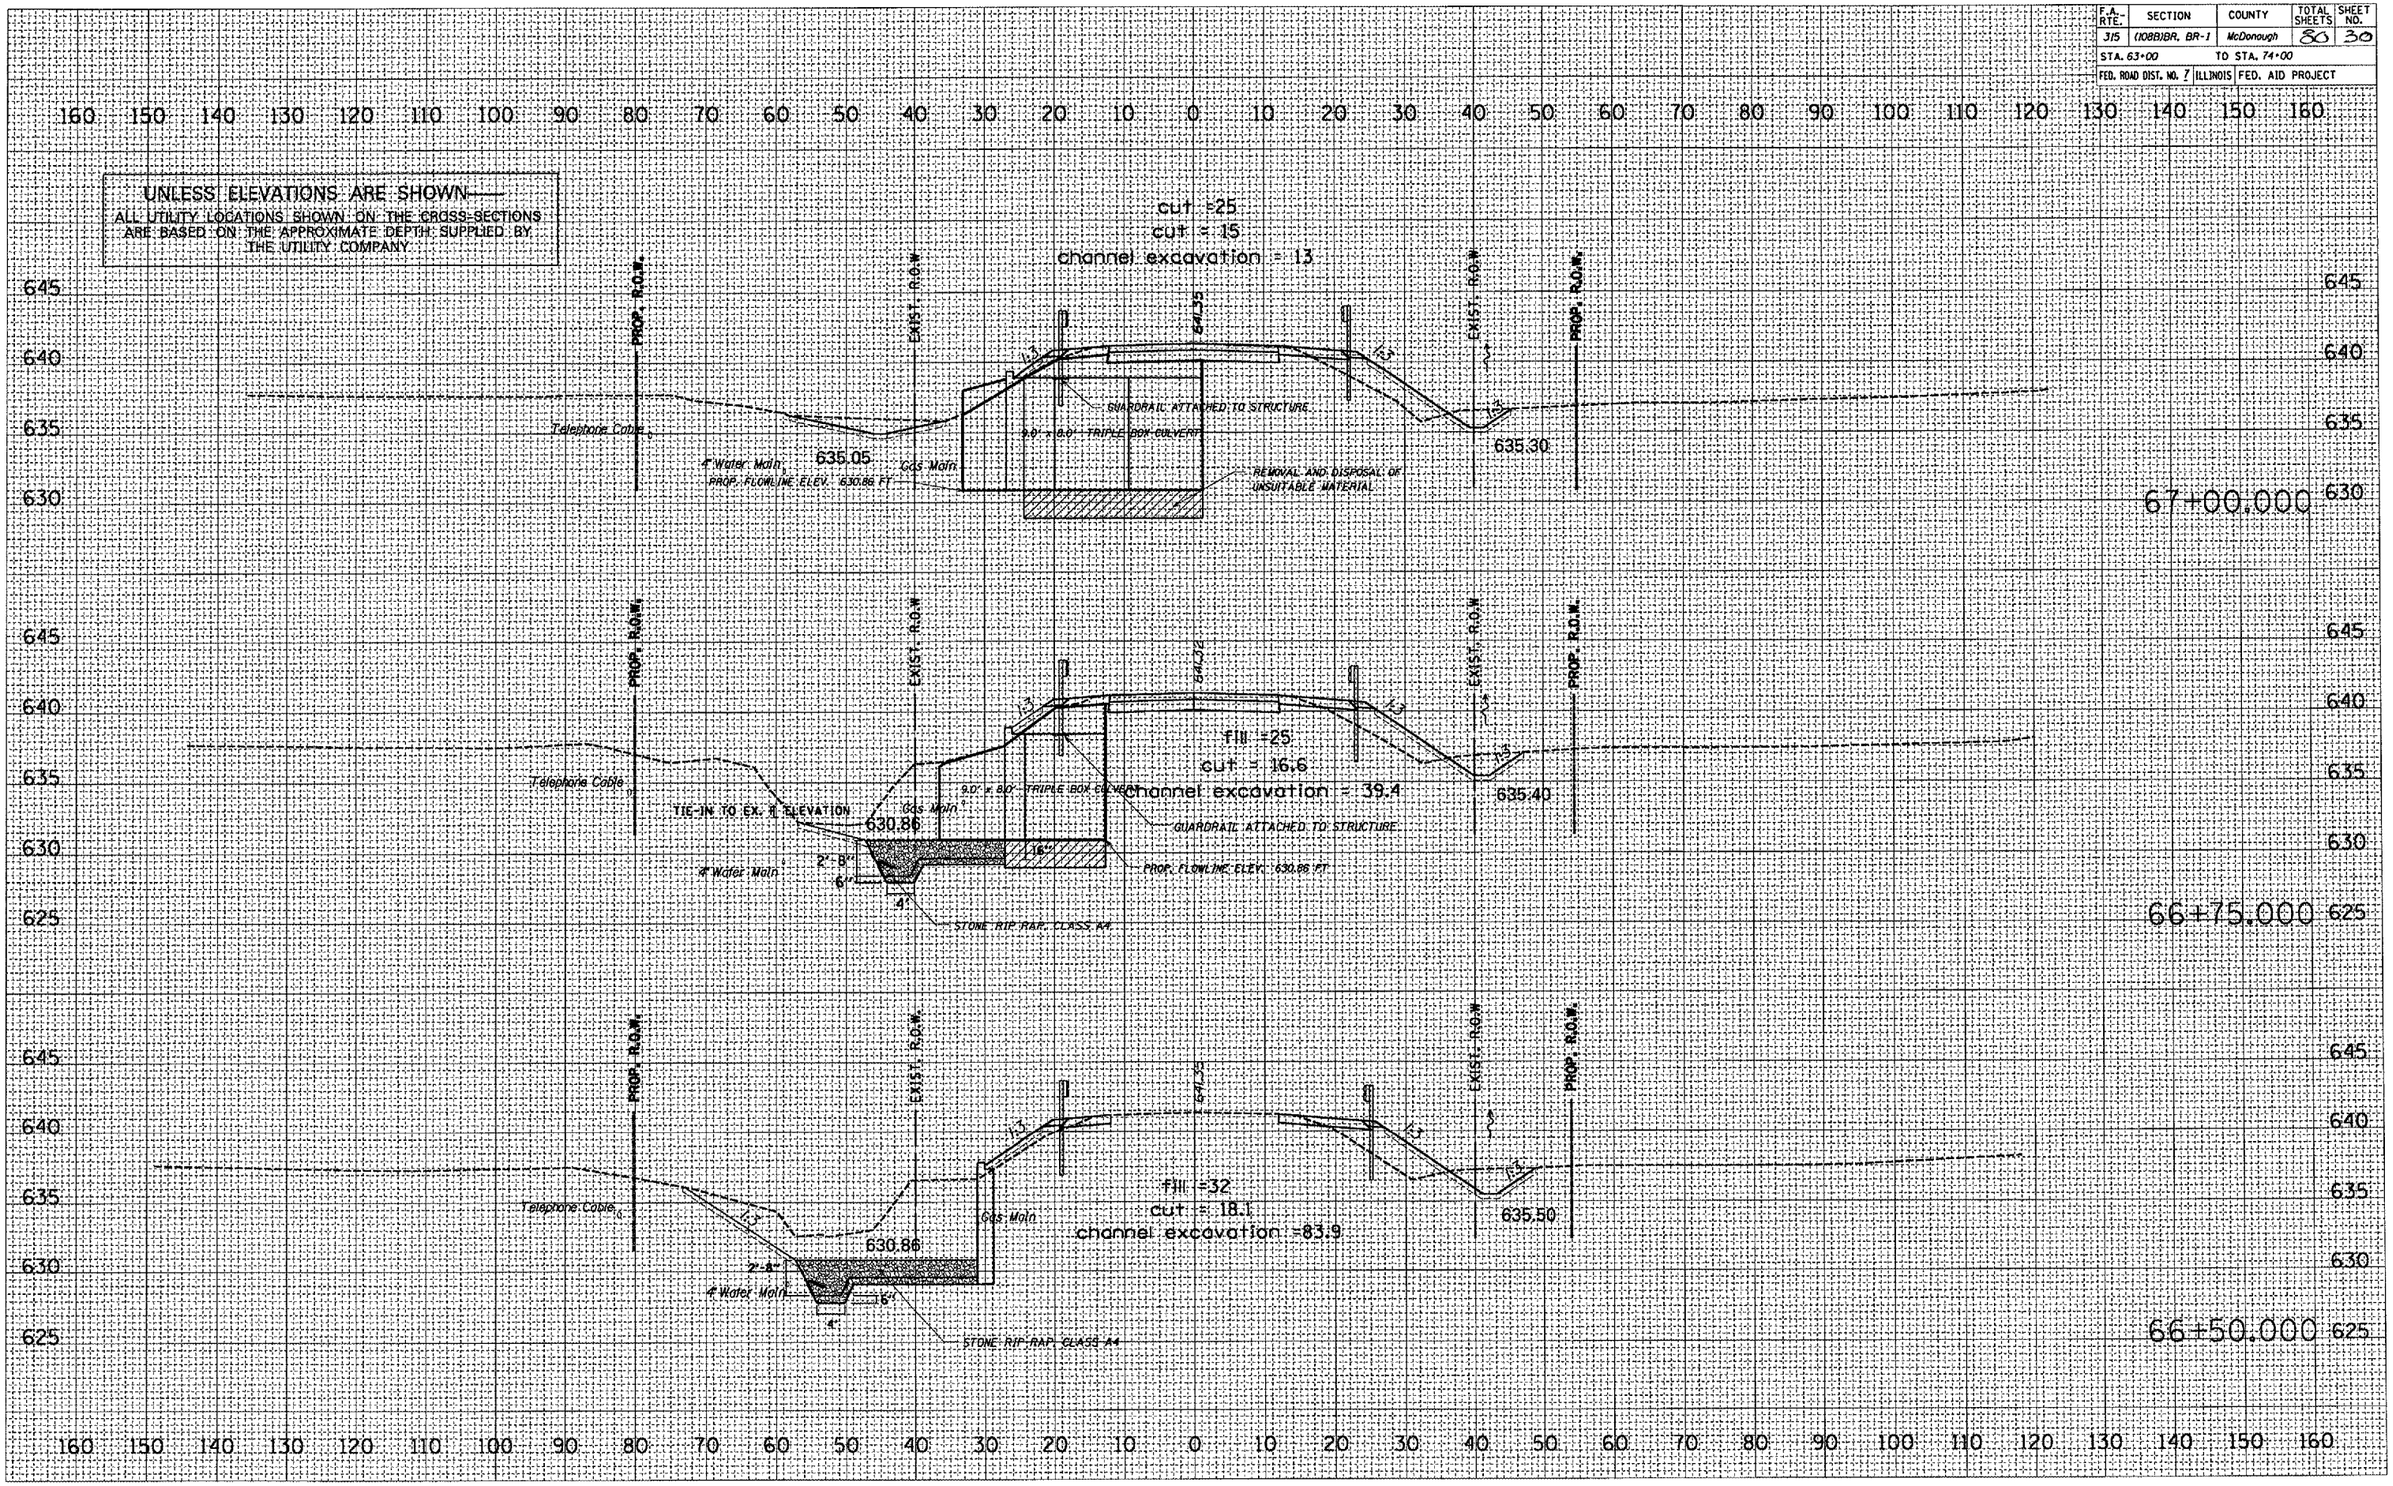

FINAL SURVEY	SURVEYED	BY	DATE
NOTE BOOK	PLOTTED		
NO.	TEMPLATE		
	AREAS		
	MASS	CHECKED	

ORIGINAL SURVEY	SURVEYED	BY	DATE
NOTE BOOK	PLOTTED		
NO.	TEMPLATE		
	AREAS		
	MASS	CHECKED	

PLOT DATE = 8/23/2007
FILE NAME = c:\projects\tsample135\xsheet.dgn
PLOT SCALE = 2.000 '/ IN.
USER NAME = mensal