ROUTE No.	SECTION	COUNTY	TOTAL SHEETS	SHEET NO.
F.A.P. 827	12Z-3, 12BR	WABASH, IL GIBSON, IN	158	66
STA.		TO STA.		
F.H.W.A. REGION		ILLINOIS	PROJECT	

BRIDGE SHEET S50 OF S114

CONTRACT 94450

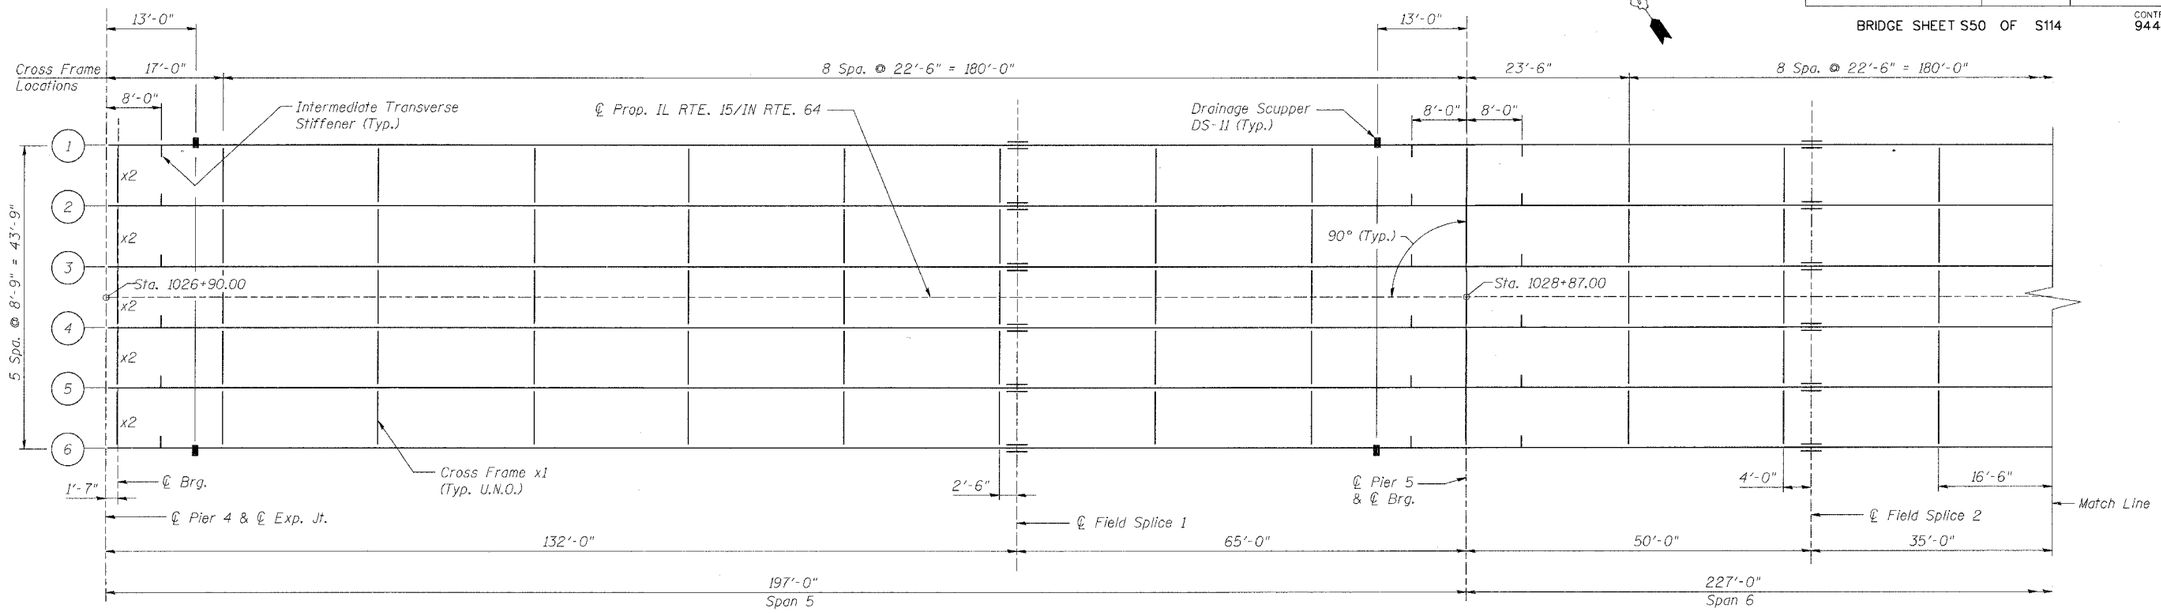

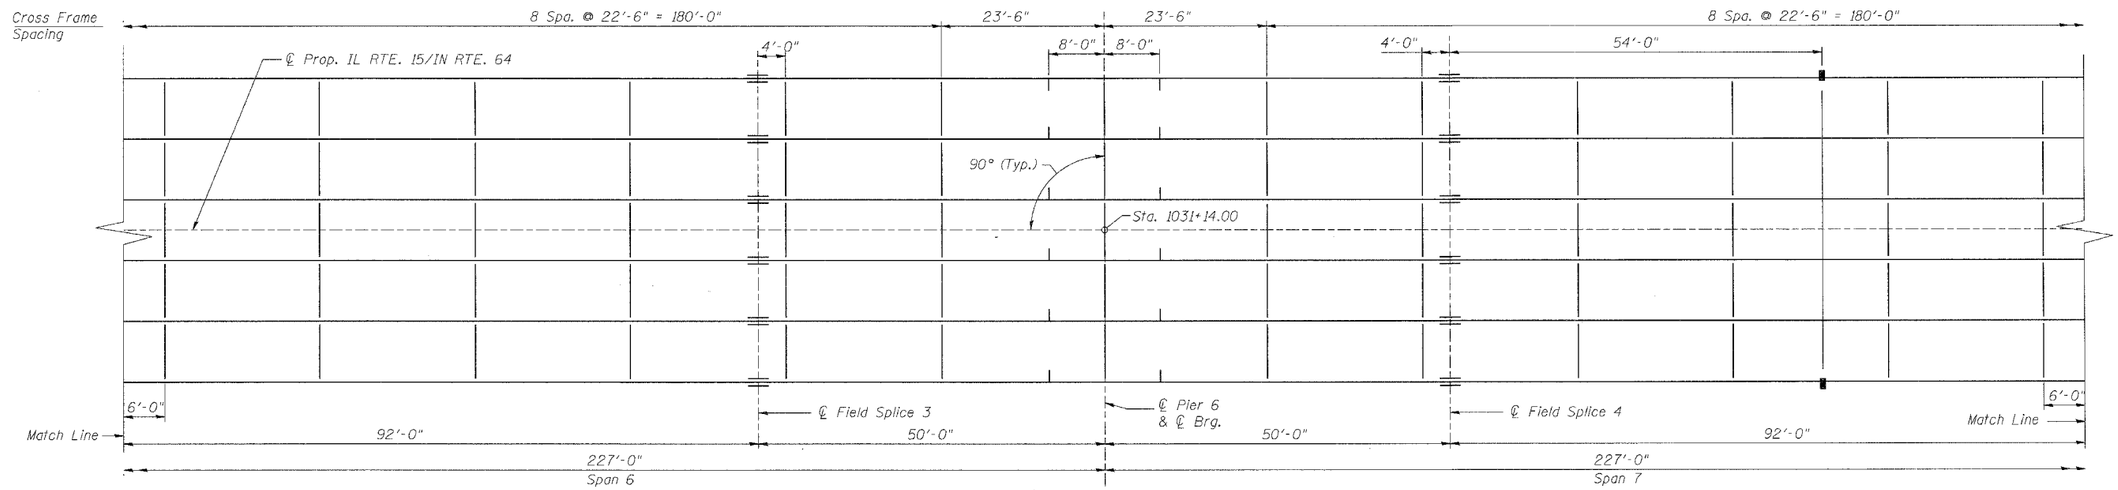

FRAMING PLAN

NOTES:

1. U.N.O. denotes Unless Noted Otherwise.
2. For Structural Steel Details, see sheets S59-S65.
3. All structural steel top and bottom flange plates shall be AASHTO M 270 Grade HPS70W steel. All other structural steel plates shall be AASHTO M 270 Grade 50W steel unless noted otherwise.

DESIGNED	PA/MRB
CHECKED	JDC/DAD
DRAWN	PRT/VH
CHECKED	JDC/MRB

benesch

alfred benesch & company
Engineers • Surveyors • Planners
205 North Michigan Avenue, Suite 2400
Chicago, Illinois 60601
312-565-0450
Job No. 3426

ILLINOIS DEPARTMENT OF TRANSPORTATION
IL ROUTE 15/IN ROUTE 64
OVER WABASH RIVER PUBLIC WATERS
FAP 827 SECT 12Z-3, 12BR

GIRDER FRAMING PLAN
UNIT 2

SN: 093-0021 (IL)/9502700 (IN)
WABASH CO., IL.

STA. 1036+27
DATE: JUNE 15, 2007

m:\proj\3426\stage_2\structures\design\super\sgsfr001.dgn 6/26/2007 1:00:46 PM