F.A. RTE.	SECTION	COUNTY	TOTAL SHEETS	SHEET NO.
8899	03-00026-00-RP	MADISON	107	42
FED. ROAD DIST. NO.		ILLINOIS	FED. AID PROJECT	

CONTRACT NO. 97295

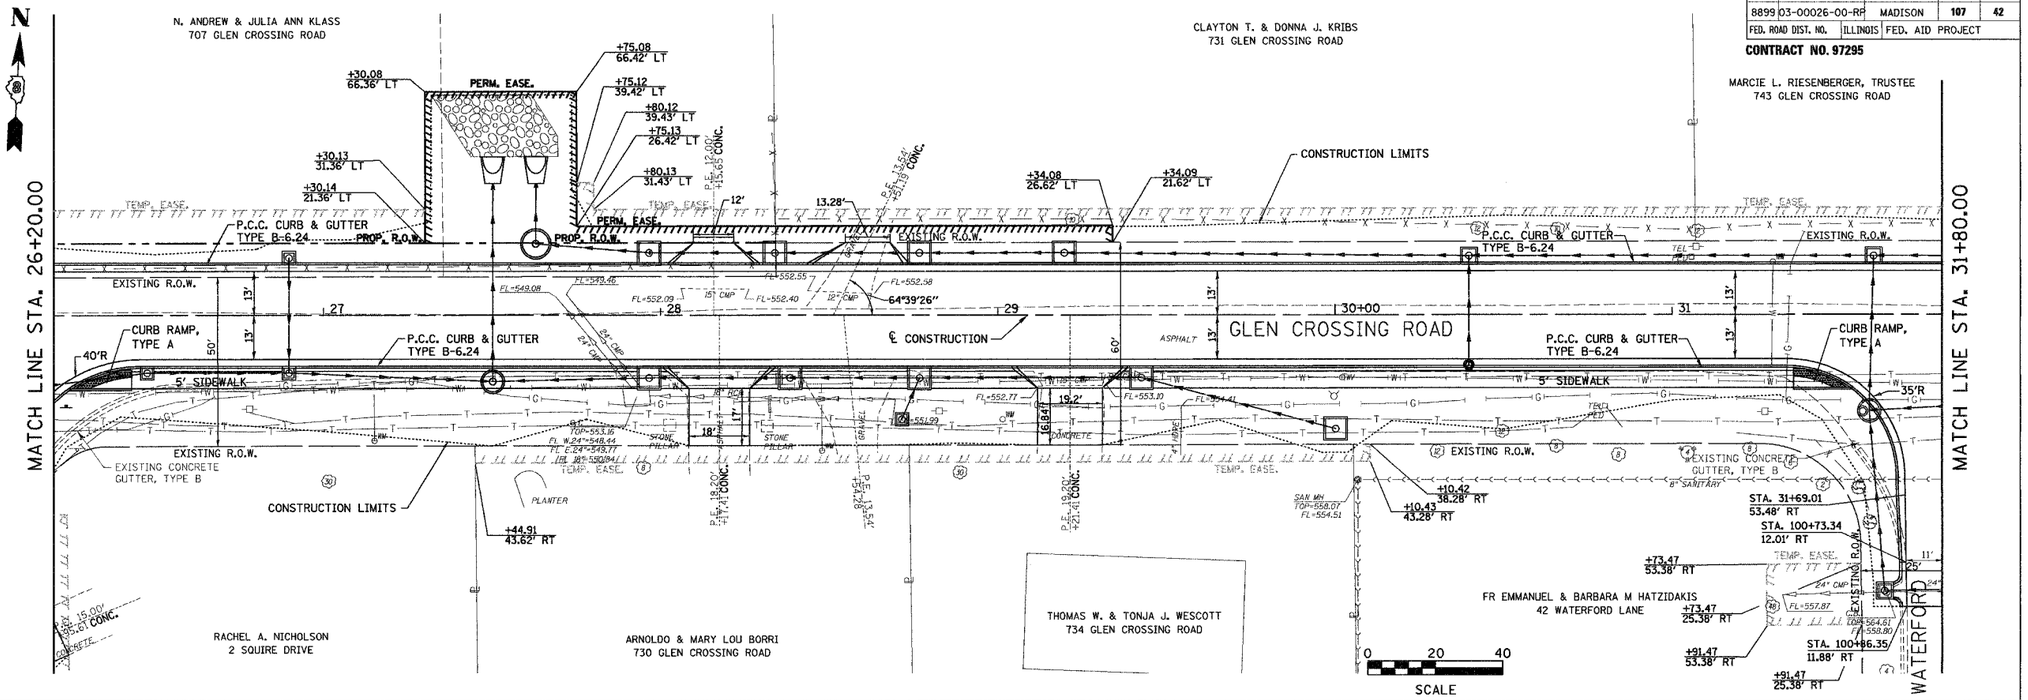

FINAL SURVEY	SURVEYED	BY	DATE
	PLOTTED		
NOTE BOOK	TEMPLATE		
NO.	AREAS		
	AREAS CHECKED		

ORIGINAL SURVEY	SURVEYED	BY	DATE
	PLOTTED		
NOTE BOOK	TEMPLATE		
NO.	AREAS		
	AREAS CHECKED		

Juneau Associates, Inc. P.C.
CONSULTING ENGINEERS AND LAND SURVEYORS
2100 State Street, P.O. Box 1325
Granite City, Illinois 62040
Phone:(618)877-1400/(618)452-0535
Fax:(618)452-0541
100 North Research Drive
Edwardsville, Illinois 62025
Phone: (618)659-0900/(618) 655-0800
Fax: (618)659-0941

PLAN AND PROFILE
F.A.U. ROUTE 8899
GLEN CROSSING ROAD
GLEN CARBON, ILLINOIS
SECTION No. 03-00026-00-RP

REVISIONS			
NO.	DATE	BY	REMARKS
DWG. NO.			

SCALE: 1 Inch = 20 feet

DSN. BY: BFK	DATE: 12/13/06	SHEET	42
DWN. BY: DAN	DATE: 12/13/06		
CHK'D: BFK	DATE: 12/13/06		
JOB NO. 040630	DGN. NAME: PLAN4	OF 107 SHTS	