F.A. RTE.	SECTION	COUNTY	TOTAL SHEETS	SHEET NO.
8899	03-00026-00-RP	MADISON	107	74
FED. ROAD DIST. NO.	ILLINOIS	FED. AID PROJECT		

CONTRACT NO. 97295

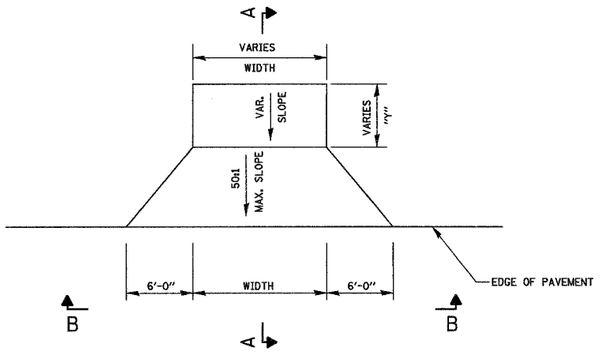

DRIVEWAY ENTRANCE DETAIL

N.T.S.

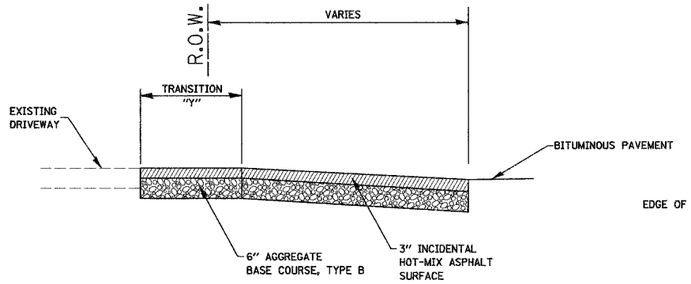

SECTION A-A

N.T.S.

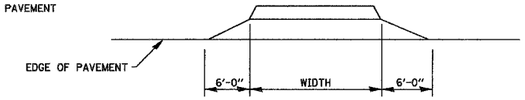

SECTION B-B

N.T.S.

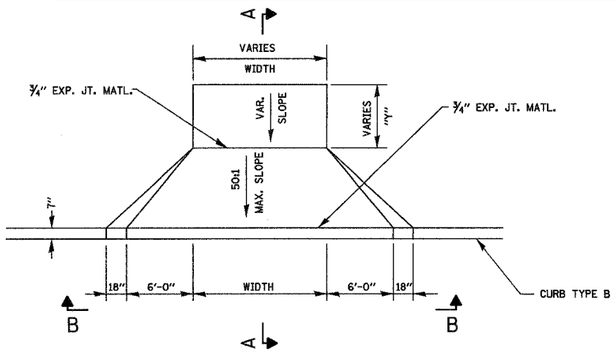

DRIVEWAY ENTRANCE DETAIL

N.T.S.

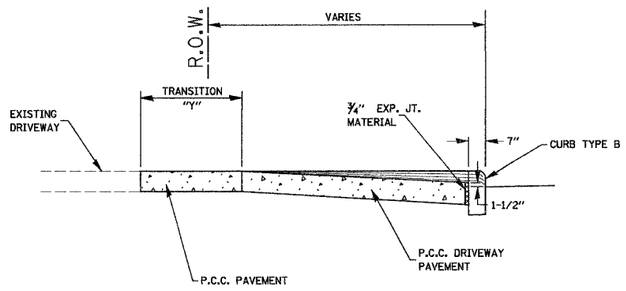

SECTION A-A

N.T.S.

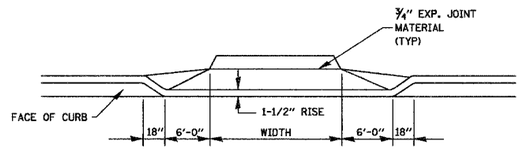

SECTION B-B

N.T.S.

Juneau Associates, Inc. P.C.
CONSULTING ENGINEERS AND LAND SURVEYORS
2100 State Street, P.O. Box 1325, Granite City, Illinois 62040
Phone: (618) 877-4400/(618) 452-9535, Fax: (618) 452-5541
100 North Research Drive, Edwardsville, Illinois 62025
Phone: (618) 659-0900/(618) 655-0600, Fax: (618) 659-0941

ENTRANCE DETAILS
F.A.U. ROUTE 8899
GLEN CROSSING ROAD
GLEN CARBON, ILLINOIS
SECTION No. 03-00026-00-RP

REVISIONS				SCALE: N.T.S.			
NO.	DATE	BY	REMARKS				
				DSN. BY: BFK	DATE: 12/13/06	SHEET	
				DWN. BY: JJB	DATE: 12/13/06	74	
				CHK'D: BFK	DATE: 12/13/06		
DWG. NO.				JOB NO. 040630	DGN. NAME: ENTR.DETAIL1	OF 107 SHTS	

FINAL SURVEY — NOTE BOOK — NO.
SURVEYED — PLOTTED — TEMPLATE — AREAS — AREAS CHECKED — BY — DATE

ORIGINAL SURVEY — NOTE BOOK — NO.
SURVEYED — PLOTTED — TEMPLATE — AREAS — AREAS CHECKED — BY — DATE