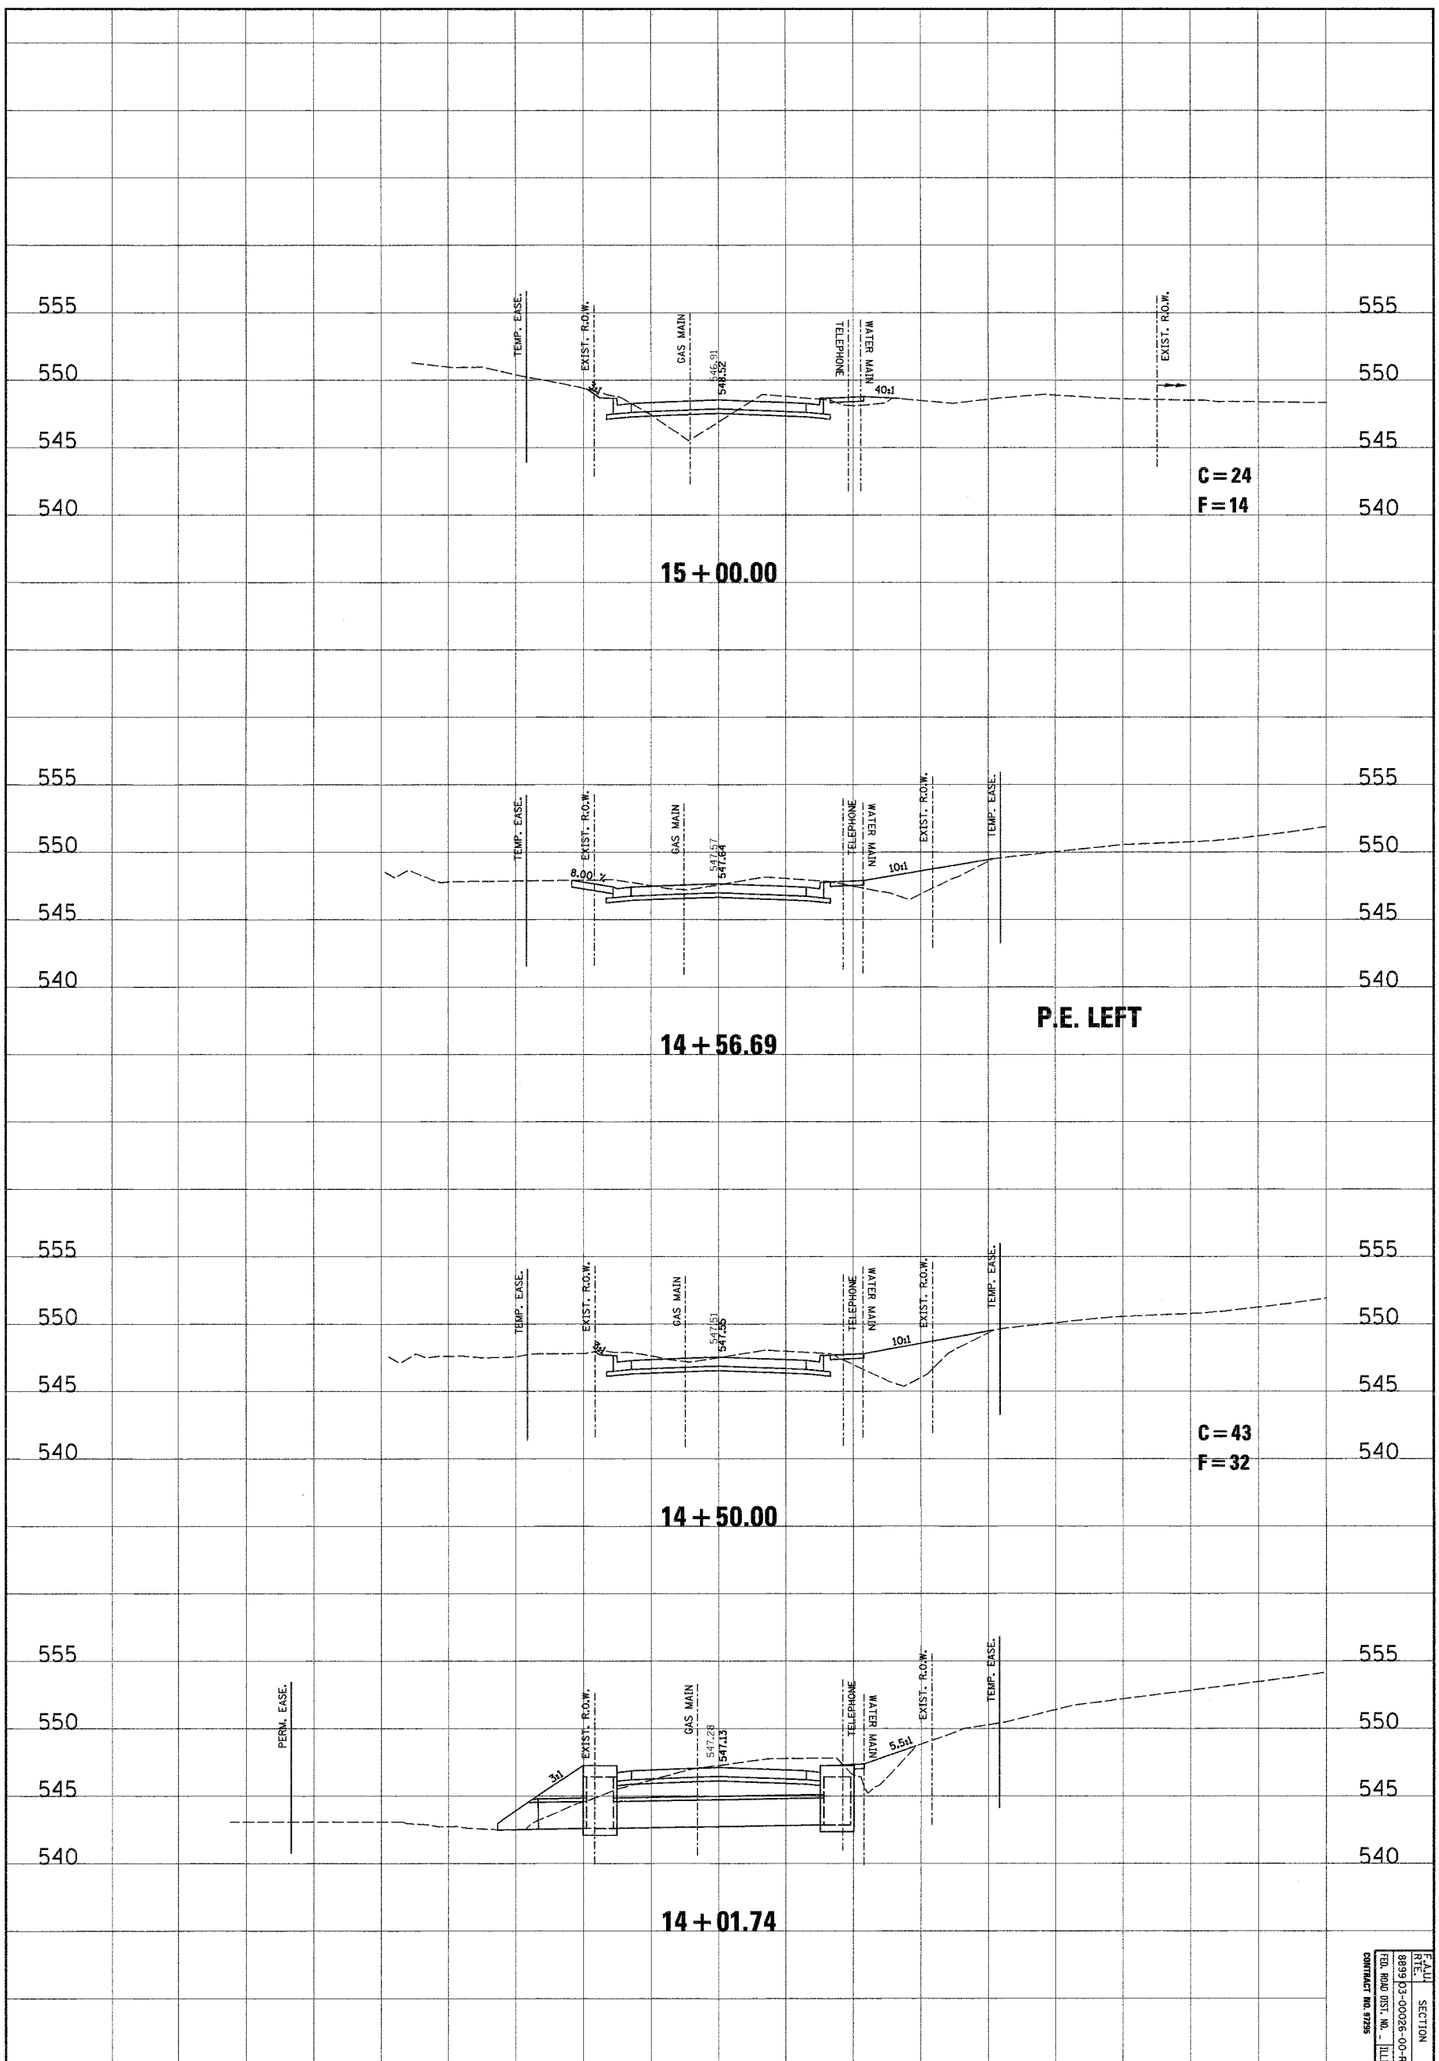

F.A.U. RTE.	SECTION	COUNTY	TOTAL SHEETS	SHEET NO.
8899	03-00026-00-RP	MADISON	107	80
FED. ROAD DIST. NO. _	ILLINOIS	FED. AID PROJECT		

CONTRACT NO. 97295

GLEN CROSSING ROAD CROSS SECTIONS

DSN. BY: SAS
DWN. BY: SAS
CHK. BY: BFK
JOB NO. E0400630
DATE: 02/02/06
SCALE: HORZ. 1inch = 10 feet VERT. 1inch = 5 feet

SHEET No. 80 OF 107 SHEETS

Juneau Associates, Inc. P.C.
CONSULTING ENGINEERS AND LAND SURVEYORS
2100 State Street, P.O. Box 1325 Granite City, Illinois 62040 Phone:(618)877-1400/(618)452-5535 Fax:(618)452-5541
200 University Park Drive, Suite 250 Edwardsville, Illinois 62025 Phone: (618)659-0000/(618) 659-0600 Fax: (618)659-0641

CLIENT/PROJECT :
GLEN CROSSING ROAD IMPROVEMENT
SECTION No. 03-00026-00-RP

REVISIONS

NO.	DATE	BY	REMARKS