F.A.U. RTE.	SECTION	COUNTY	TOTAL SHEETS	SHEET NO.
	05-00054-00-WR	MADISON	110	61
FED. ROAD DIST. NO.	ILLINOIS	FED. AID PROJECT		

CONTRACT NO. 97320

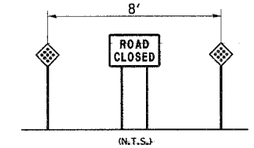

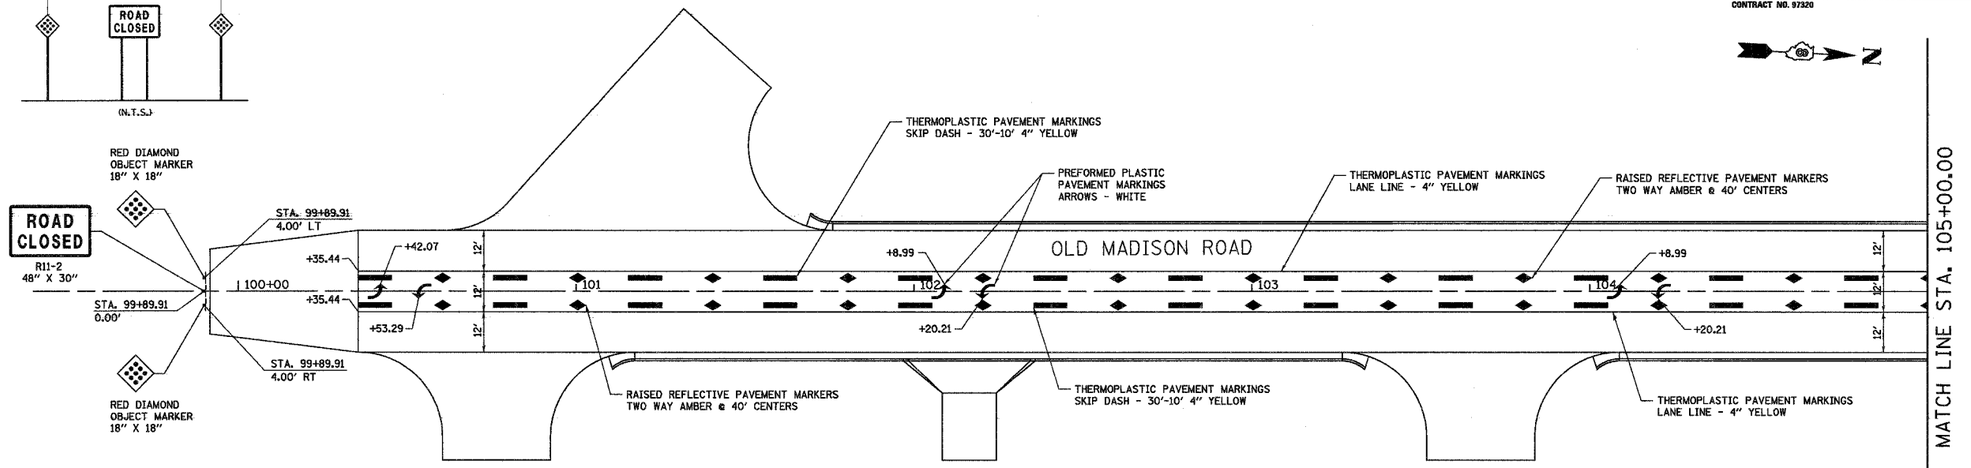

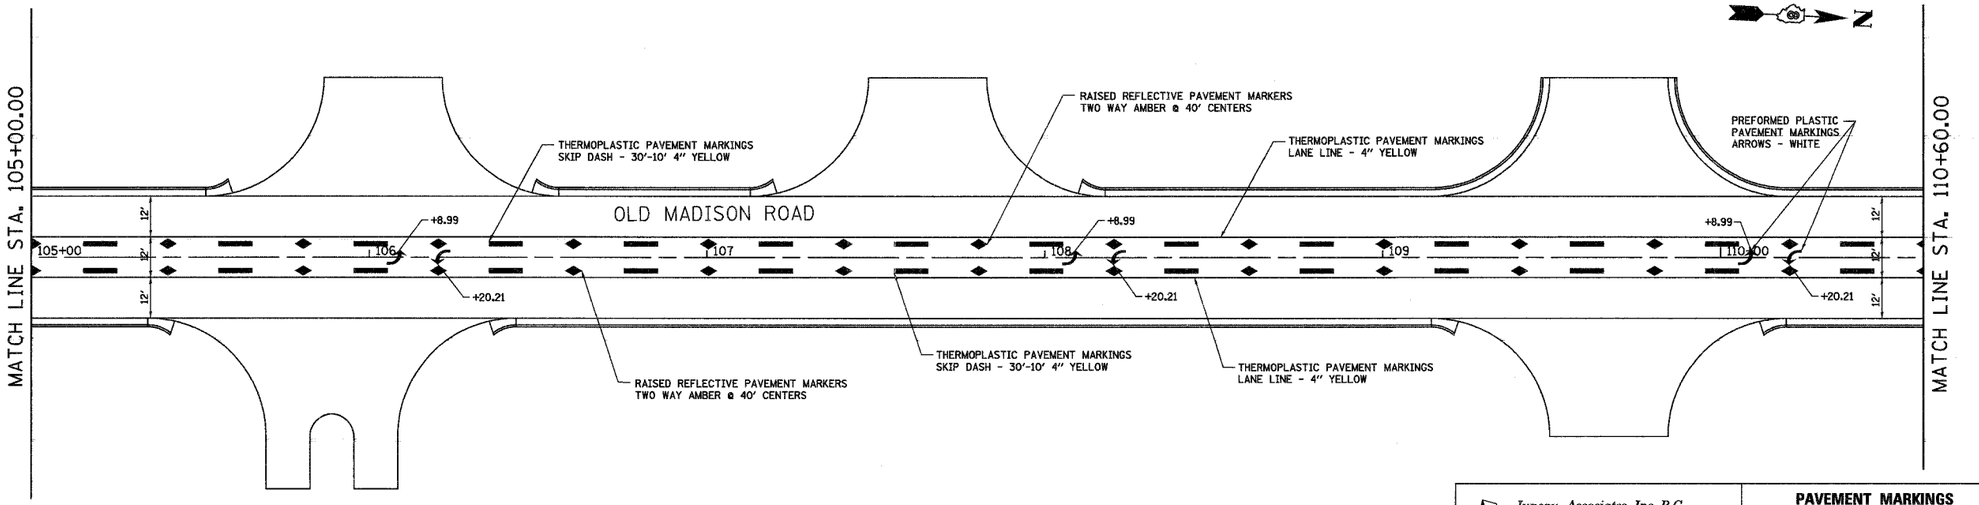

FINAL SURVEY — NOTE BOOK — NO. — SURVEYED — PLOTTED — TEMPLATE — AREAS — AREAS CHECKED — BY — DATE

ORIGINAL SURVEY — NOTE BOOK — NO. — SURVEYED — PLOTTED — TEMPLATE — AREAS — AREAS CHECKED — BY — DATE

Juneau Associates, Inc. P.C.
CONSULTING ENGINEERS AND LAND SURVEYORS
2100 State Street, P.O. Box 1325, Granite City, Illinois 62040
Phone: (618) 877-1400/(618) 452-9538, Fax: (618) 452-5641
100 North Tenth Trip Drive, Edwardsville, Illinois 62025
Phone: (618) 659-0905/(618) 656-0800, Fax: (618) 659-0941

PAVEMENT MARKINGS

OLD MADISON ROAD
MADISON, ILLINOIS
SECTION 05-00054-00-WR

REVISIONS				SCALE: 1 Inch = 20 feet				
NO.	DATE	BY	REMARKS	DSN. BY: SAS	DATE: 06/06/07	SHEET		
				DWN. BY: JDH	DATE: 06/06/07	61		
				CHK'D: BFK	DATE: 06/06/07			
DWG. NO.				JOB NO. E061003	DGN. NAME: pmark1	OF 110 SHTS		