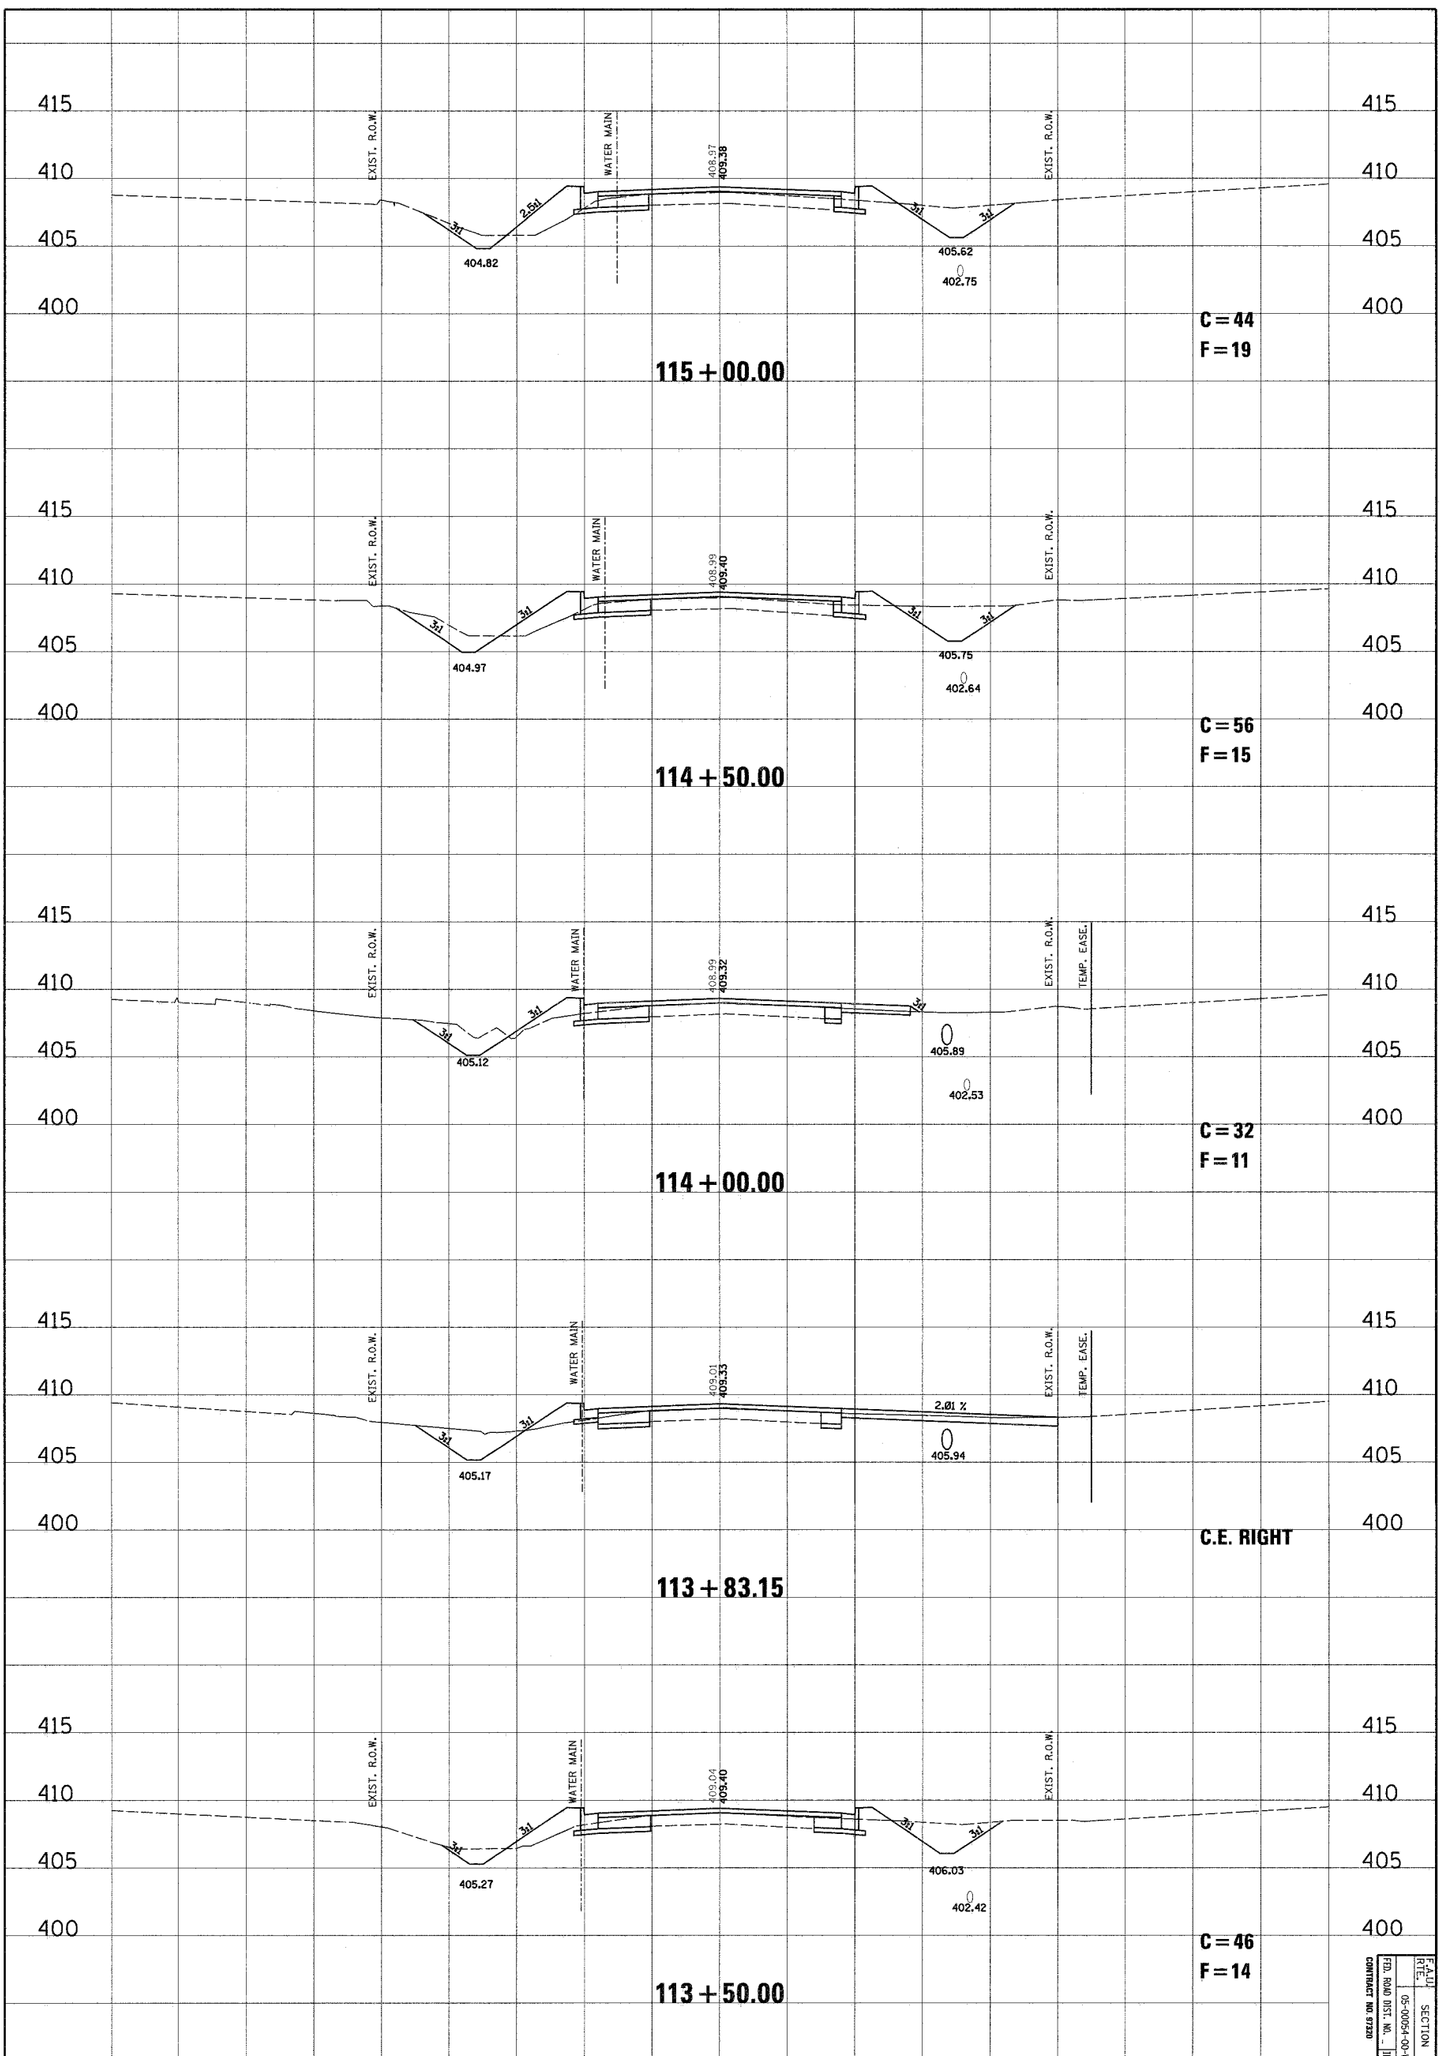

OLD MADISON ROAD CROSS SECTIONS

Juneau Associates, Inc. P.C.
CONSULTING ENGINEERS AND LAND SURVEYORS
2100 Shore Street, P.O. Box 1325, Granite City, Illinois 62040
Phone: (618) 877-1400/(618) 452-5635 Fax: (618) 452-5641
150 North Research Drive, Edwardsville, Illinois 62025
Phone: (618) 659-2300/(618) 659-2800 Fax: (618) 659-2941

CLIENT/PROJECT :
OLD MADISON ROAD ROADWAY IMPROVEMENTS
CITY OF MADISON, ILLINOIS

REVISIONS			
NO.	DATE	BY	REMARKS

DRN. BY: SAS
CHK. BY: SAS
JOB NO. E-96003
DATE: 06/06/07
SCALE: HORIZ. 1 inch = 8 feet
VERT. 1 inch = 8 feet

SHEET No. 89 OF 110 SHEETS

F.A.U. RTE.	SECTION	COUNTY	TOTAL SHEETS	SHEET NO.
	05-00054-00-WR	MADISON/ST. CLAIR	110	89
FED. ROAD DIST. NO.	ILLINOIS FED. AID PROJECT			
CONTRACT NO. 61320				